SPLIT LOT SURVEY MAP Nº 177

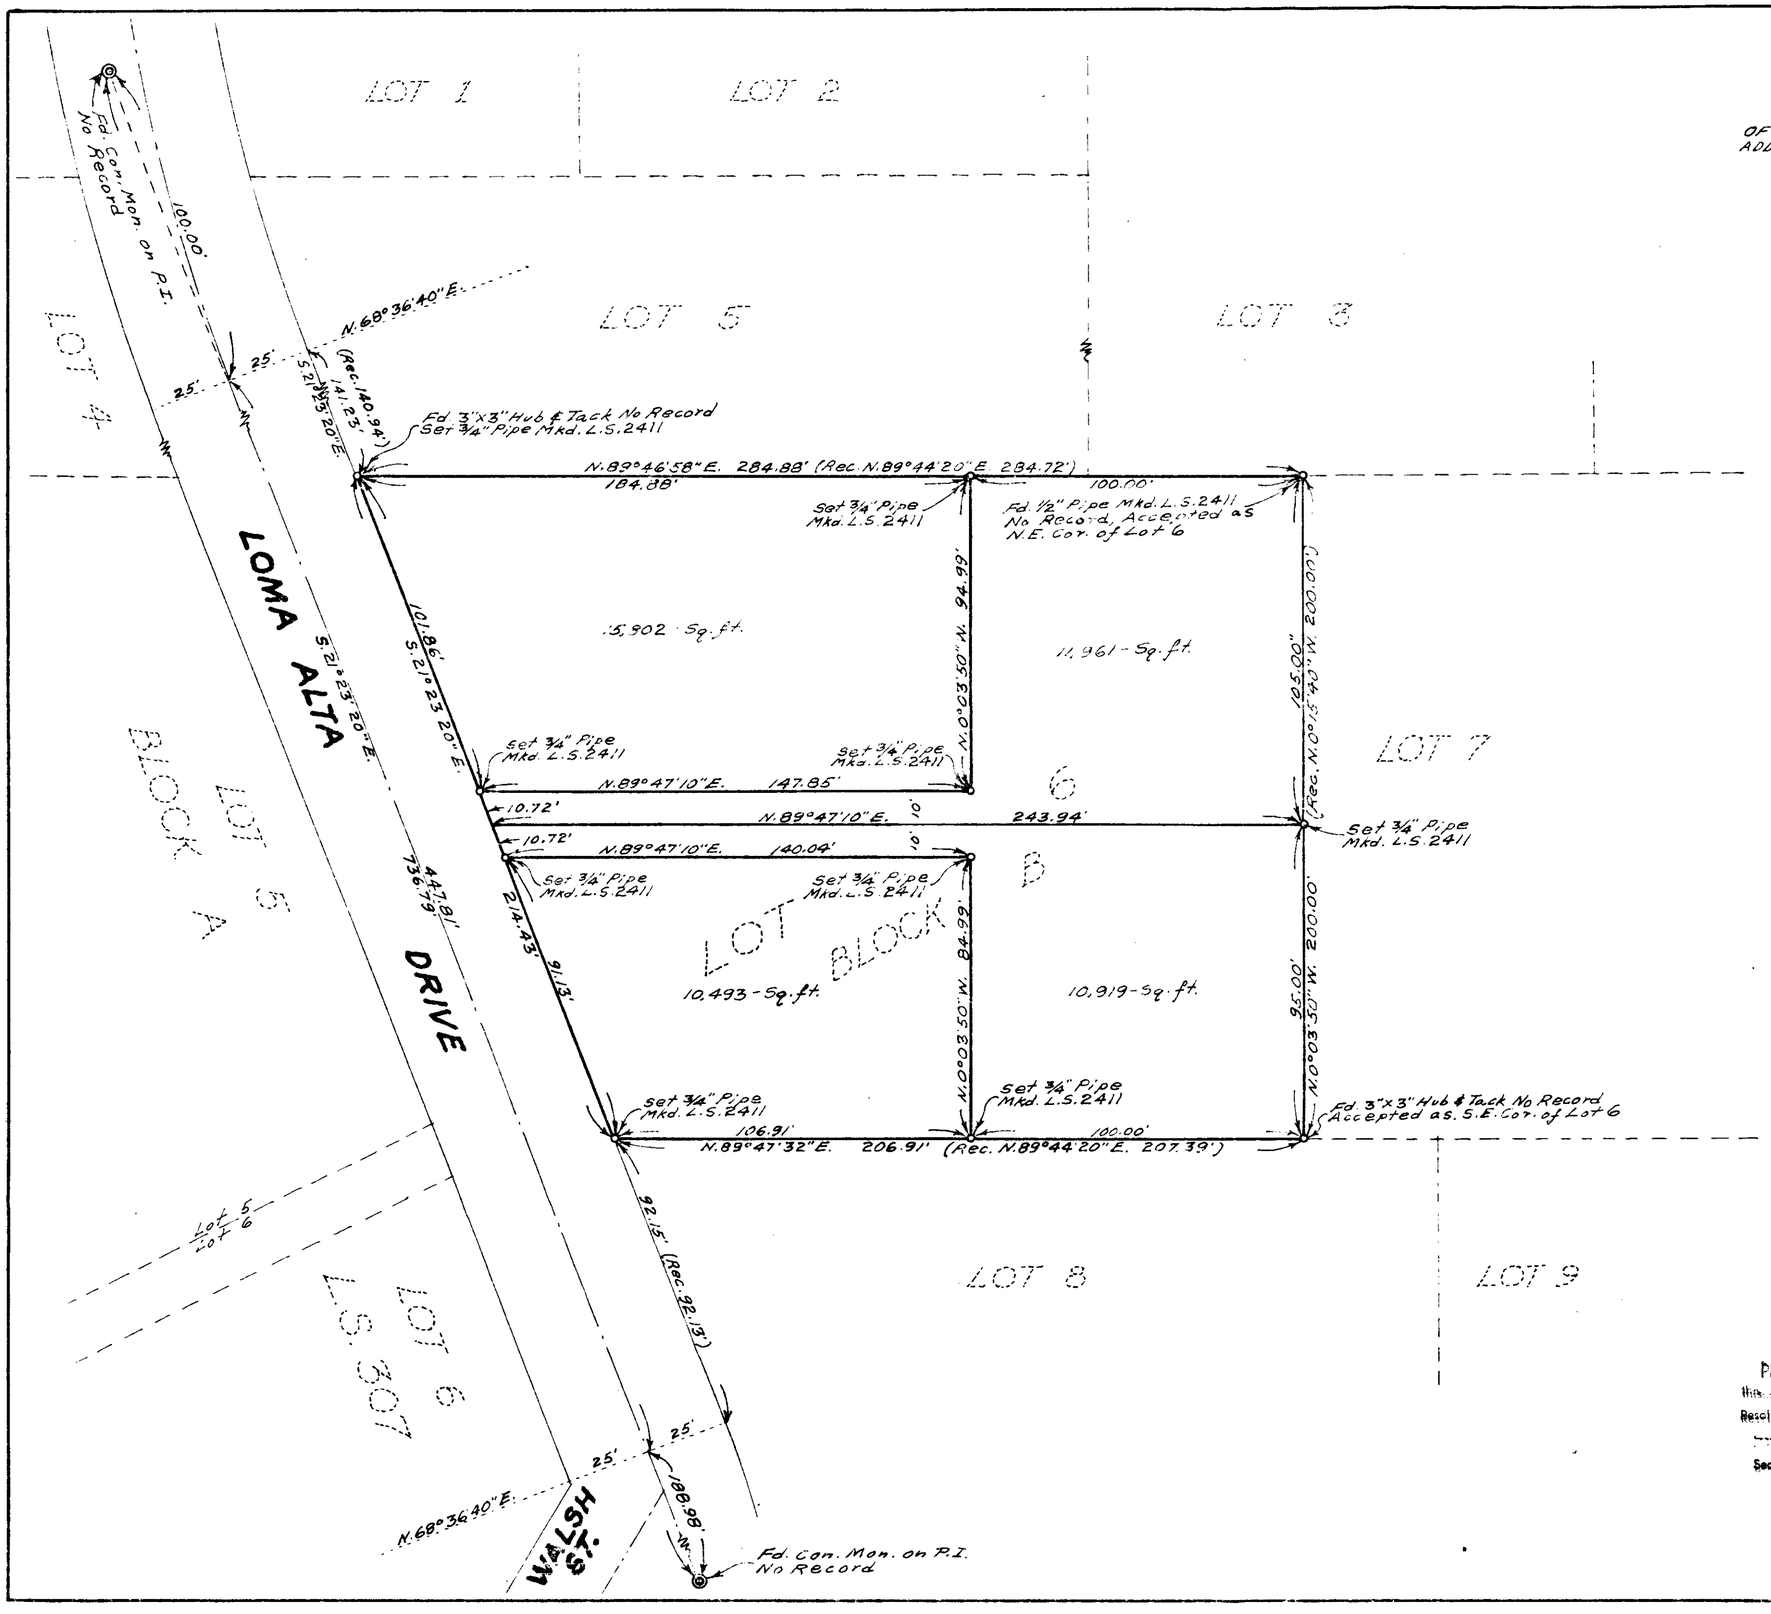

RECORD OF SURVEY

OF LOT 6 OF BLOCK B OF ELLERY'S LOMA ALTA ADDITION TO OCEANSIDE, CALIFORNIA MAP Nº 1956

SCALE 1" = 30'

THE BASIS OF BEARINGS FOR THIS SURVEY IS THE EASTERLY LINE OF LOMA ALTA CANYON DRIVE AS SHOWN ON MAP 1956 i.e. S. 21°23'20"E.

THIS MAP CORRECTLY REPRESENTS A SURVEY MADE BY ME OR UNDER MY DIRECTION IN CONFORMANCE WITH THE REQUIREMENTS OF CHAPTER 15 DIVISION 3 OF THE BUSINESS AND PROFESSIONS CODE, AT THE REQUEST OF G. M. TIBODEAU IN DECEMBER 1958

James A. Isbell
L.S. 2411

approved 2/16/1959
Alton L. Ruden

APPROVED BY THE PLANNING COMMISSION
this 2nd day of Feb 1959
Resolution No. 59-P11
Secretary Ernest A. Taylor

13-22-812

Tibodeau 15-177

15A