LOT SPLIT NO. 193

1 Sheet Only

LOT SPLIT MAP

of a portion of Lot "D" Ellery's Loma Alta Addition to Oceanside - Map No. 1956 - together with a portion of the S.E.1/4 of S.E.1/4 of Section 24 T.11S, R.5W. S.B.B.&M. City of Oceanside County of San Diego - State of California

Scale 1"=50'

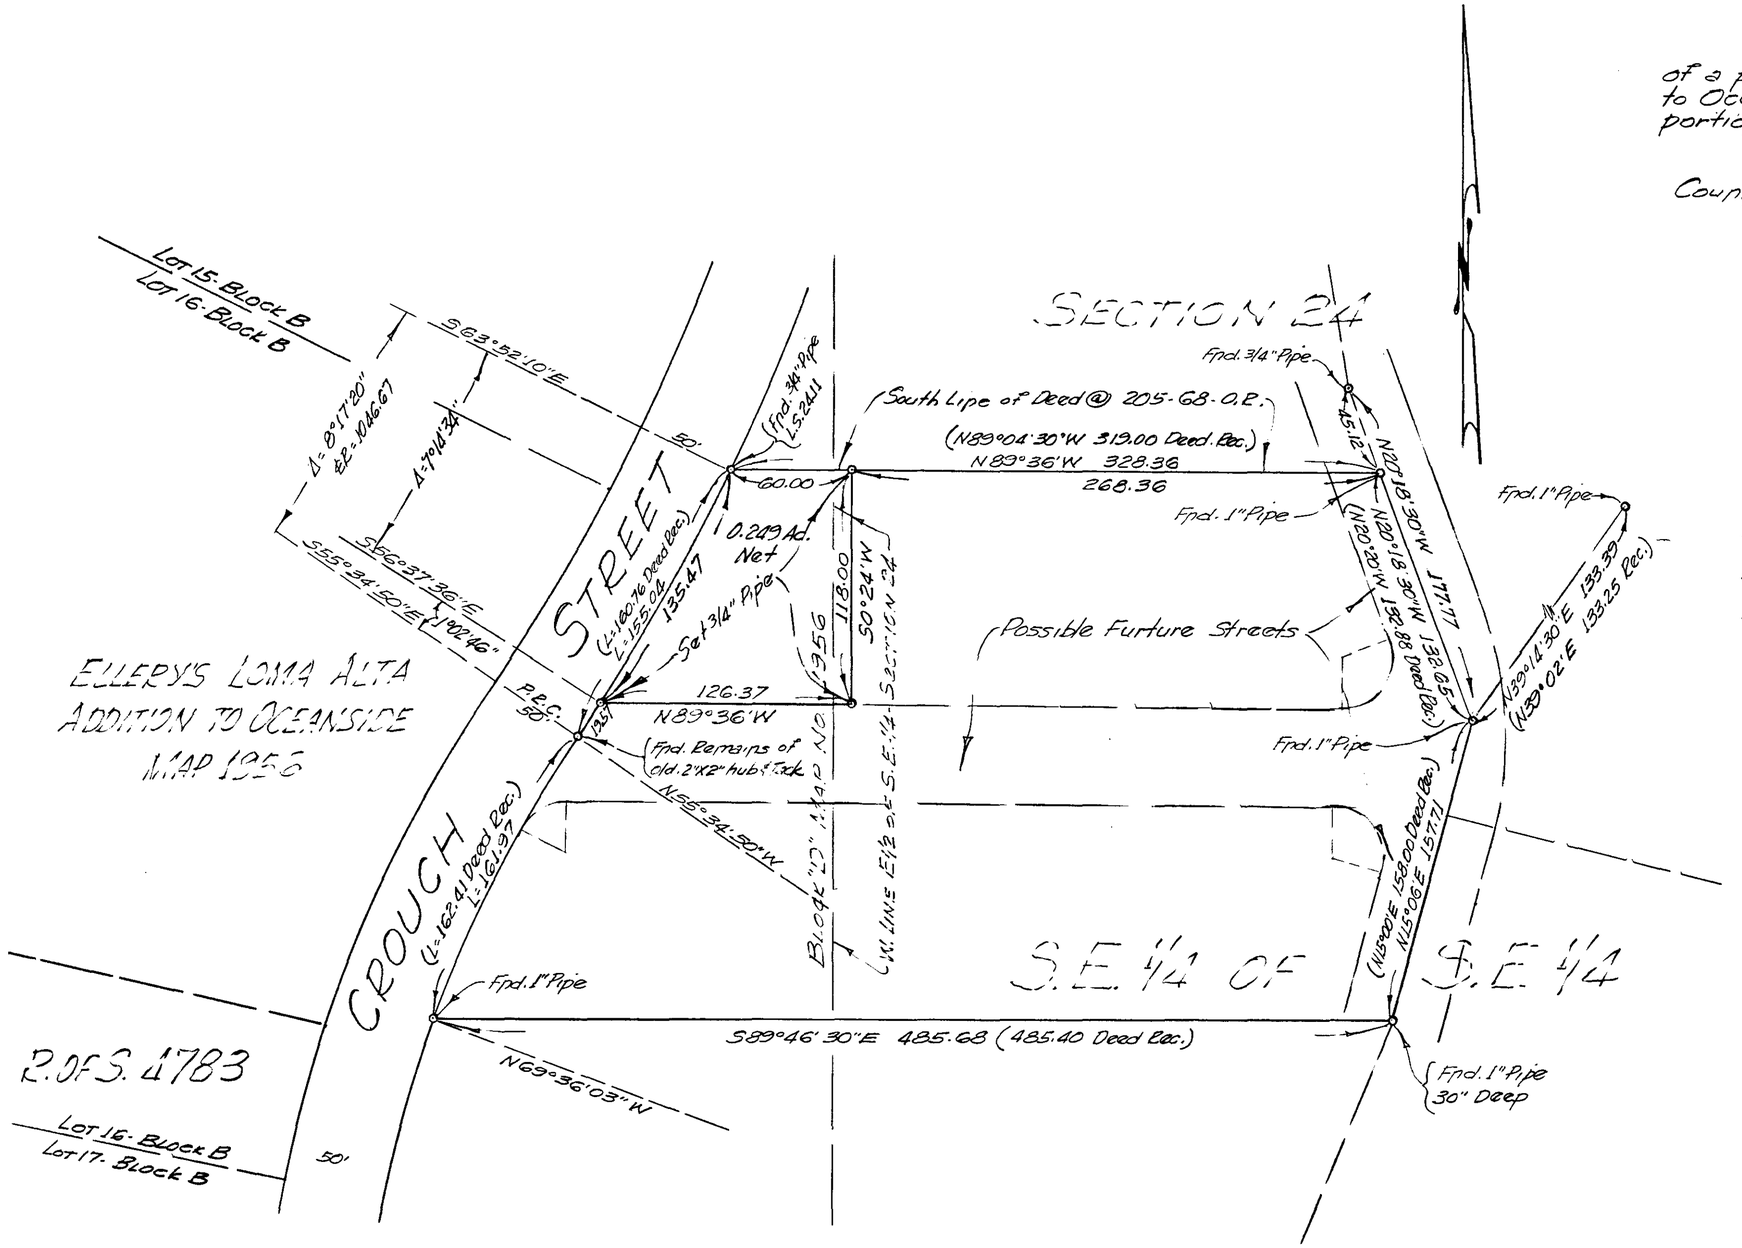

This map correctly represents a survey made by me or under my direction at the request of Harmony Builders Inc. & Horace Hayden in April, 1959

N.P. Browpe "L.S. No. 1162"

Approved - Alton L. Ruder 4-16-59
Alton L. Ruder R.C.E. 10163
City Engineer

Basis of Bearings is the radial line of P.R.C. as shown on Map #1956 i.e. N55°34'50"W

LS-193 Harmony Builders. Horace Hayden 15.4