SPLIT LOT SURVEY MAP Nº 220

RECORD OF SURVEY

OF LOT 7 OF ELLERY HEIGHTS MAP 2356
OCEANSIDE CALIFORNIA

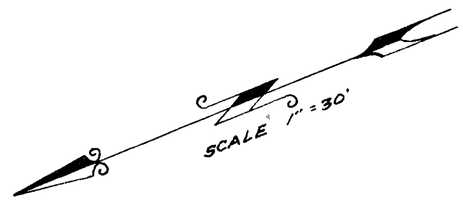

THE BASIS OF BEARINGS FOR THIS SURVEY IS THE EASTERLY LINE OF LOT 7 AS SHOWN ON MAP 2356 ELLERY HEIGHTS OCEANSIDE CALIFORNIA
i. e. S. 22°14'30" W.

THIS MAP CORRECTLY REPRESENTS A SURVEY MADE BY ME OR UNDER MY DIRECTION, IN CONFORMANCE WITH THE REQUIREMENTS OF CHAPTER 15 DIVISION 3 OF THE BUSINESS AND PROFESSIONS CODE, AT THE REQUEST OF JAMES A. ISBELL, IN OCTOBER 1959

James A Isbell
L.S. 2411

APPROVED
Date 10-29-59
By Alton L. Ruden
City Engineer

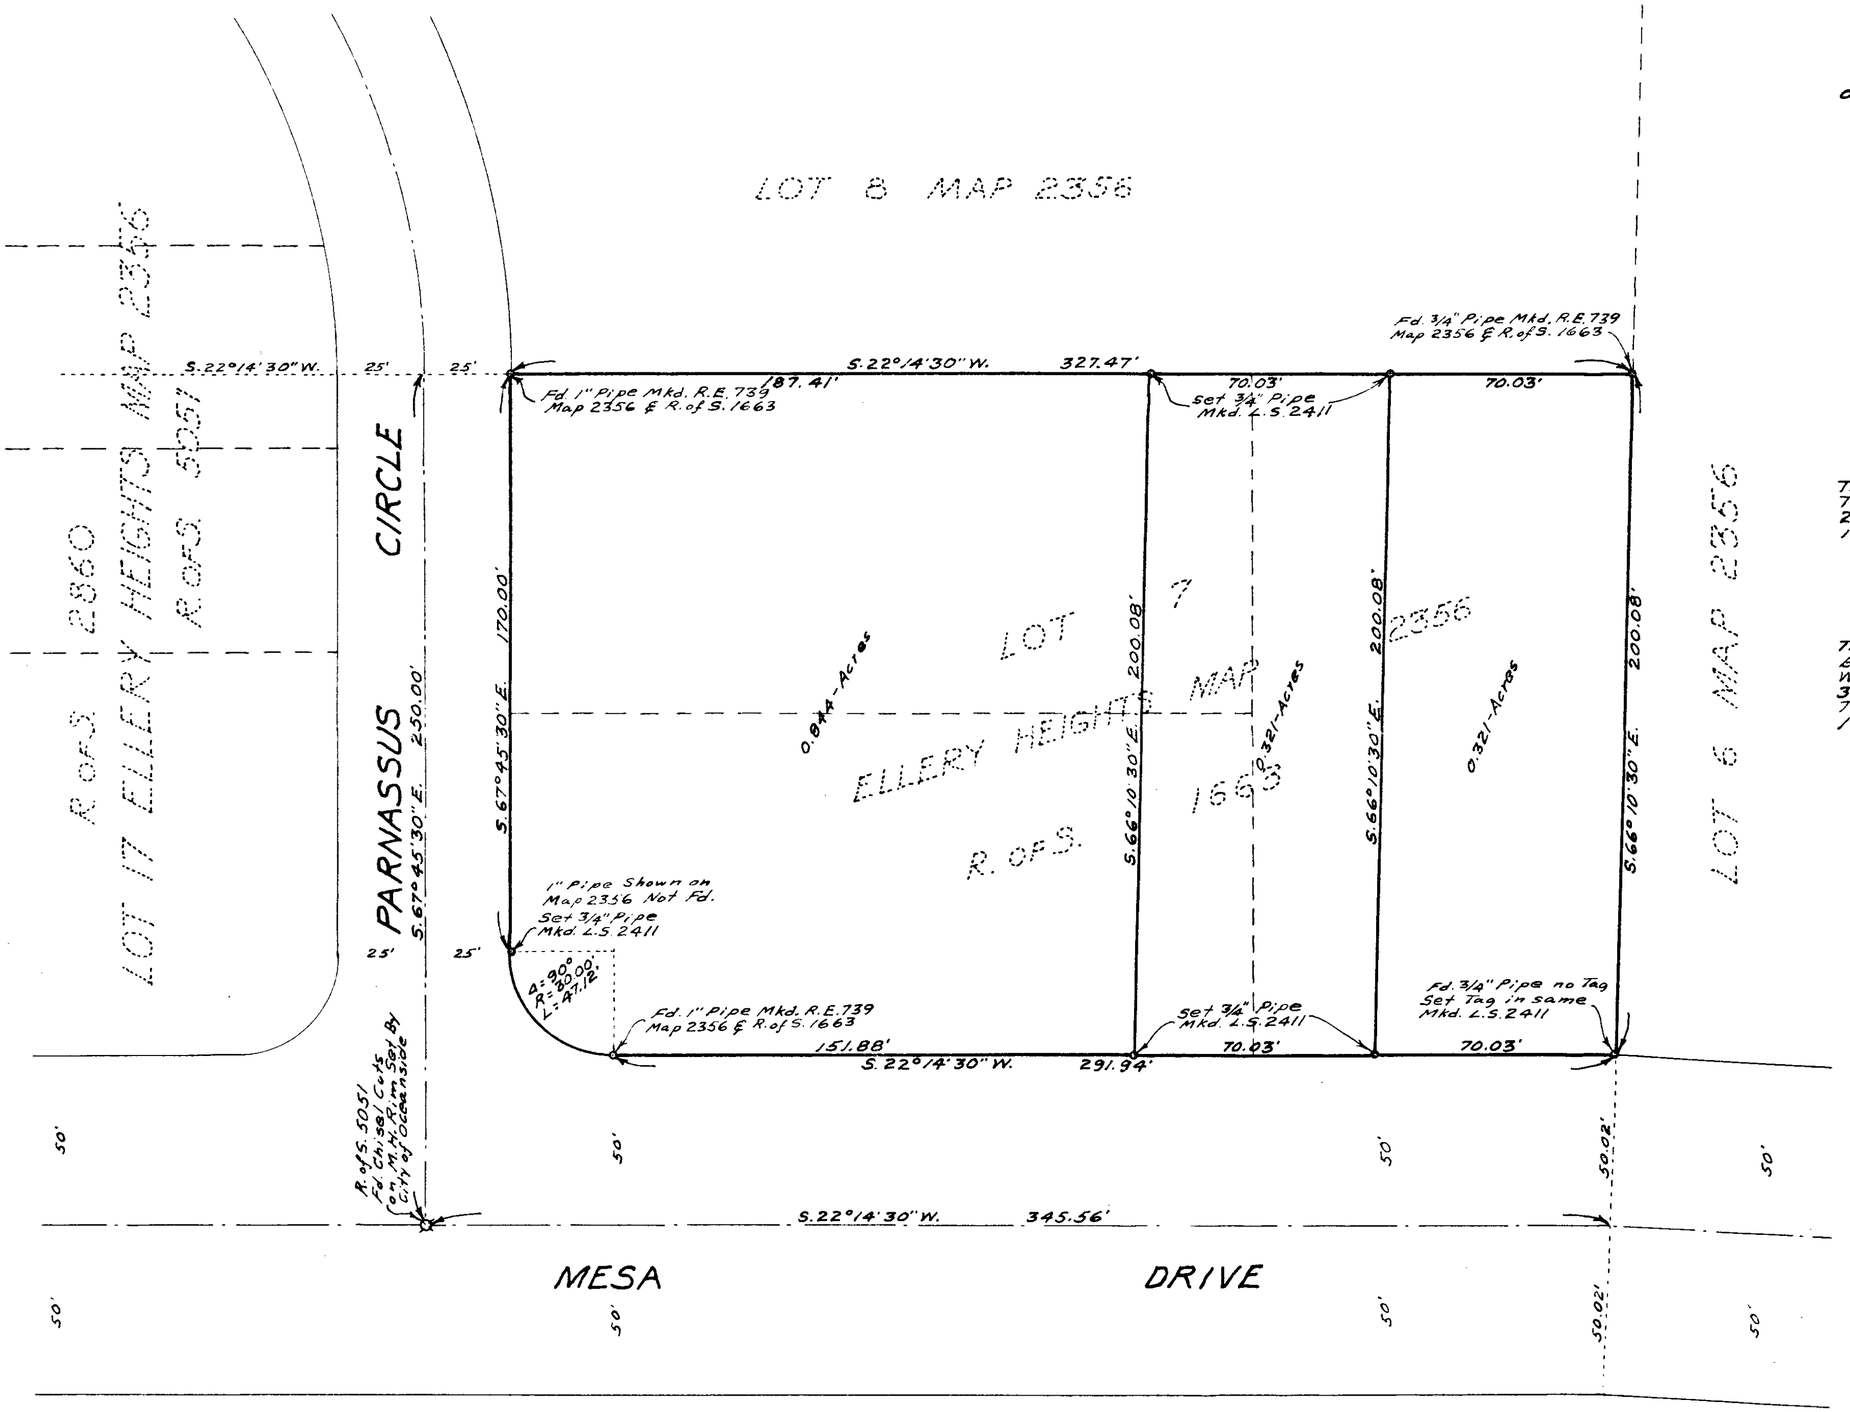

W. ½ OF N.W. ¼ OF SEC. 19 T. 11 S. R. 4 W. S.B.M.

0-0-885

15-220 James A. Isbell 15-A