SPLIT LOT SURVEY MAP Nº 221

# RECORD OF SURVEY

OF A PORTION OF LOT 1 OF DUNSTAN HEIGHTS MAP 2322, OCEANSIDE, CALIF.

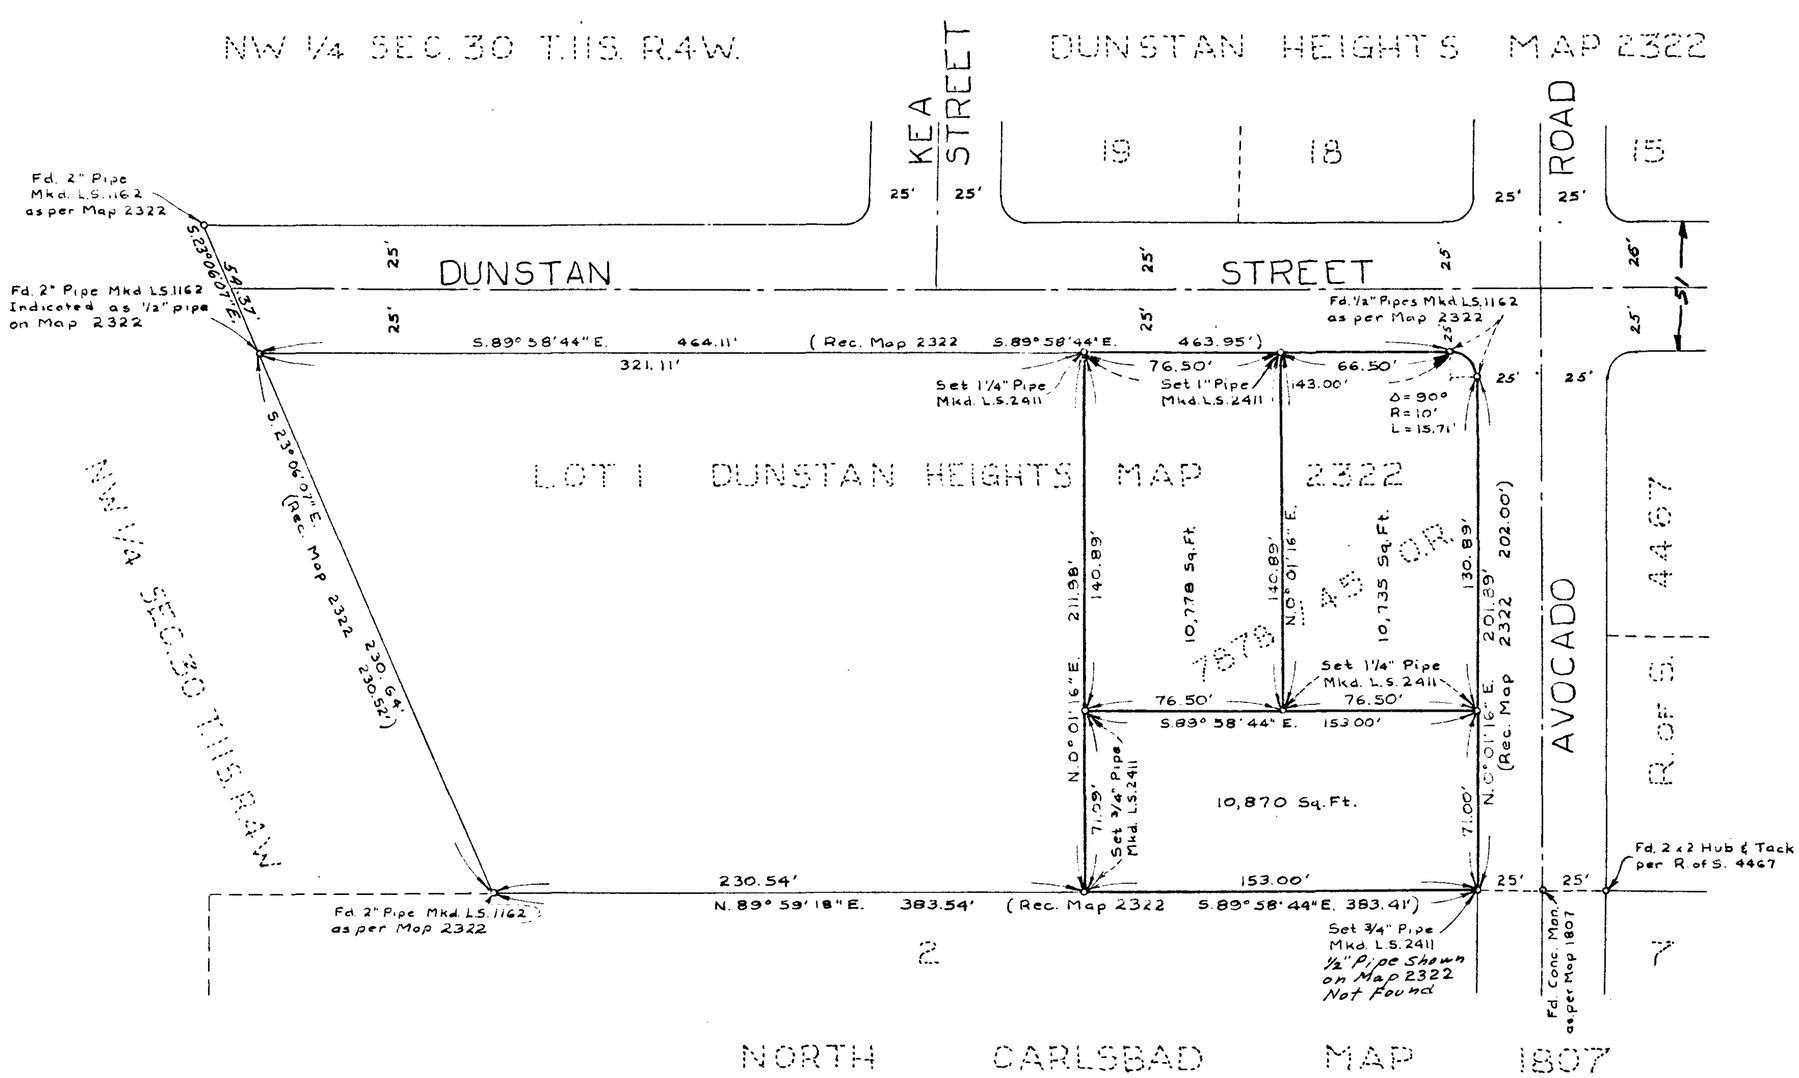


SCALE
1" = 40'

THE BASIS OF BEARINGS FOR THIS SURVEY IS THE SOUTHERLY LINE OF DUNSTAN STREET AS SHOWN ON MAP 2322 OF DUNSTAN HEIGHTS i.e. S.89° 58' 44" E.

THIS MAP CORRECTLY REPRESENTS A SURVEY MADE BY ME OR UNDER MY DIRECTION IN CONFORMANCE WITH THE REQUIREMENTS OF CHAPTER 15 OF DIVISION 3 OF THE BUSINESS AND PROFESSIONS CODE AT THE REQUEST OF CARL BROWN IN OCTOBER 1959.

James A Isbell
L.S. 2411

APPROVED
Date Jan 18, 1960
By Alton J. Ruden
City Engineer

16-9-877

15-221 Carl Brown 15A