RECORD OF SURVEY

OF A PORTION OF LOT 1 OF DUNSTAN HEIGHTS MAP 2322, OCEANSIDE, CALIF.

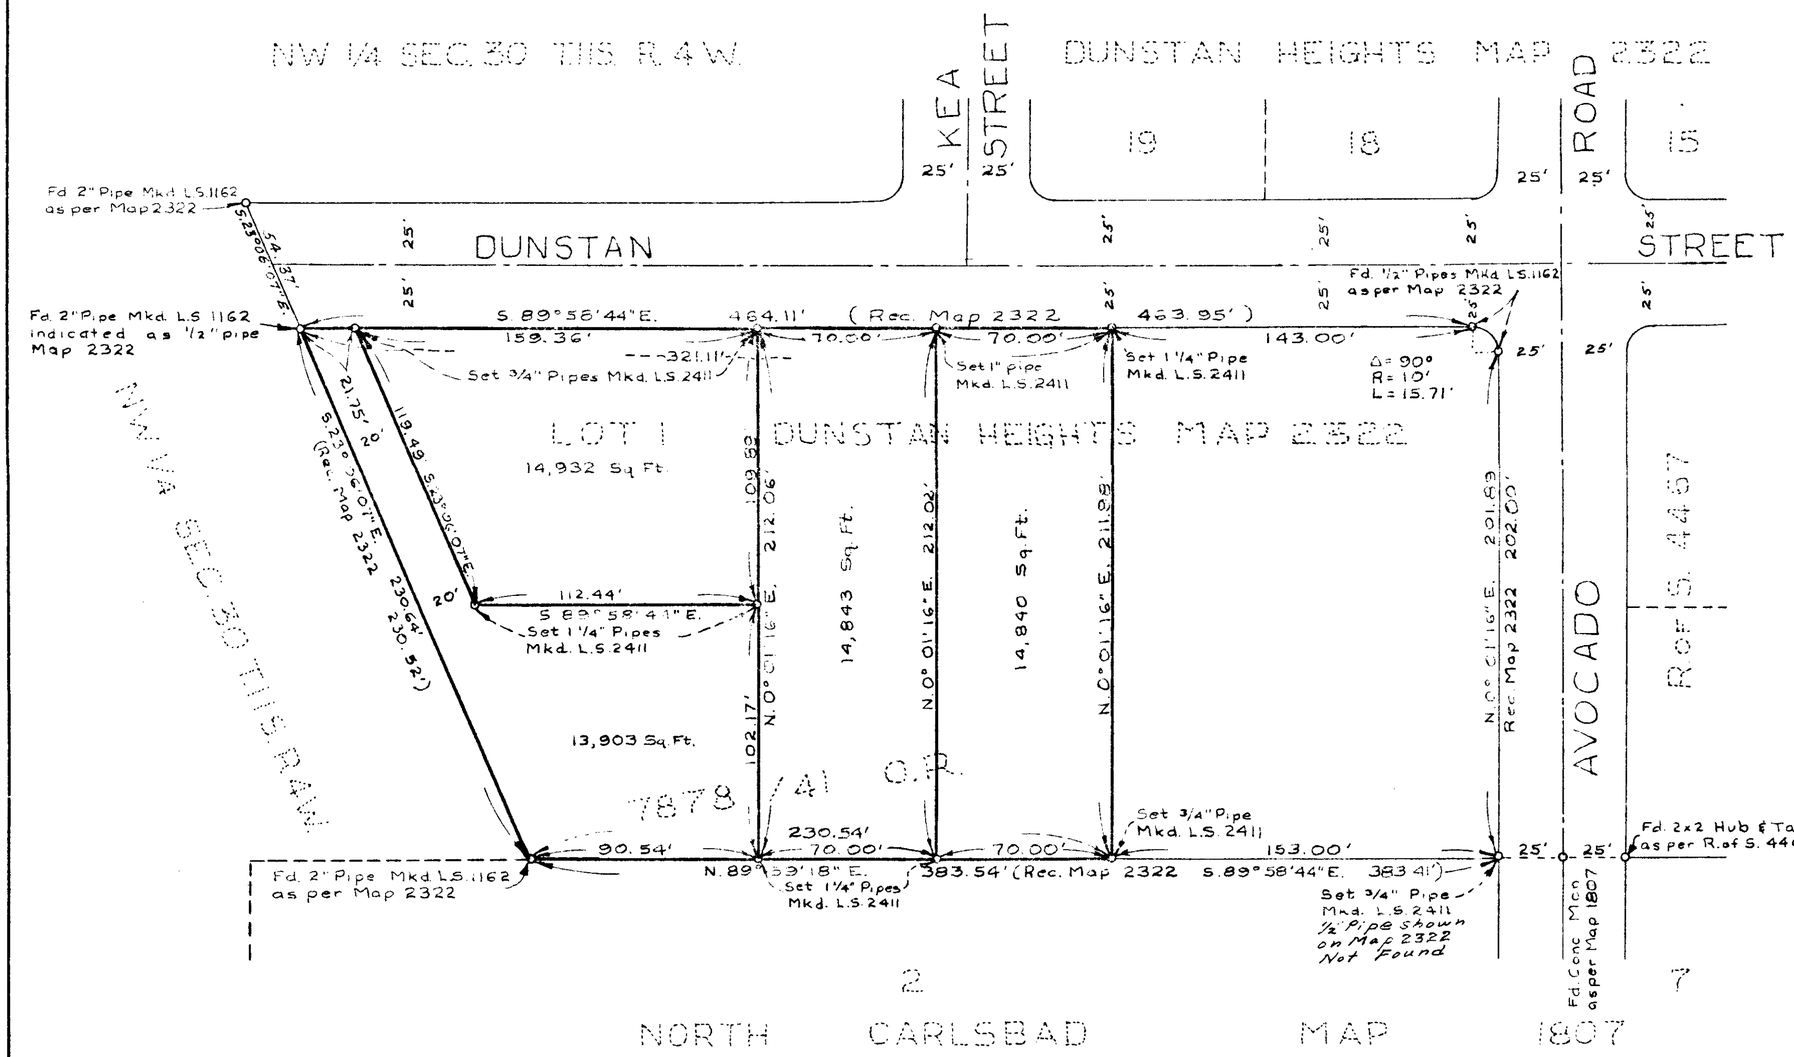

SCALE
1" = 40'

THE BASIS OF BEARINGS FOR THIS SURVEY IS THE SOUTHERLY LINE OF DUNSTAN STREET AS SHOWN ON MAP 2322 OF DUNSTAN HEIGHTS ie S.89°58'44"E.

THIS MAP CORRECTLY REPRESENTS A SURVEY MADE BY ME OR UNDER MY DIRECTION IN CONFORMANCE WITH THE REQUIREMENTS OF CHAPTER 15 OF DIVISION 3 OF THE BUSINESS AND PROFESSIONS CODE AT THE REQUEST OF H.M. FRIEND IN OCTOBER 1959.

James A. Isbell
L.S. 2411

APPROVED BY THE PLANNING COMMISSION
this 16th day of Nov. 1959
Resolution No. 59-P-92
Secretary Ernest A. Taylor

APPROVED
Date 2-24-60
By Alton Ruden
City Engineer

6-9-877

LS-223 H.M. Friend 15-A