LOT SPLIT MAP # 225

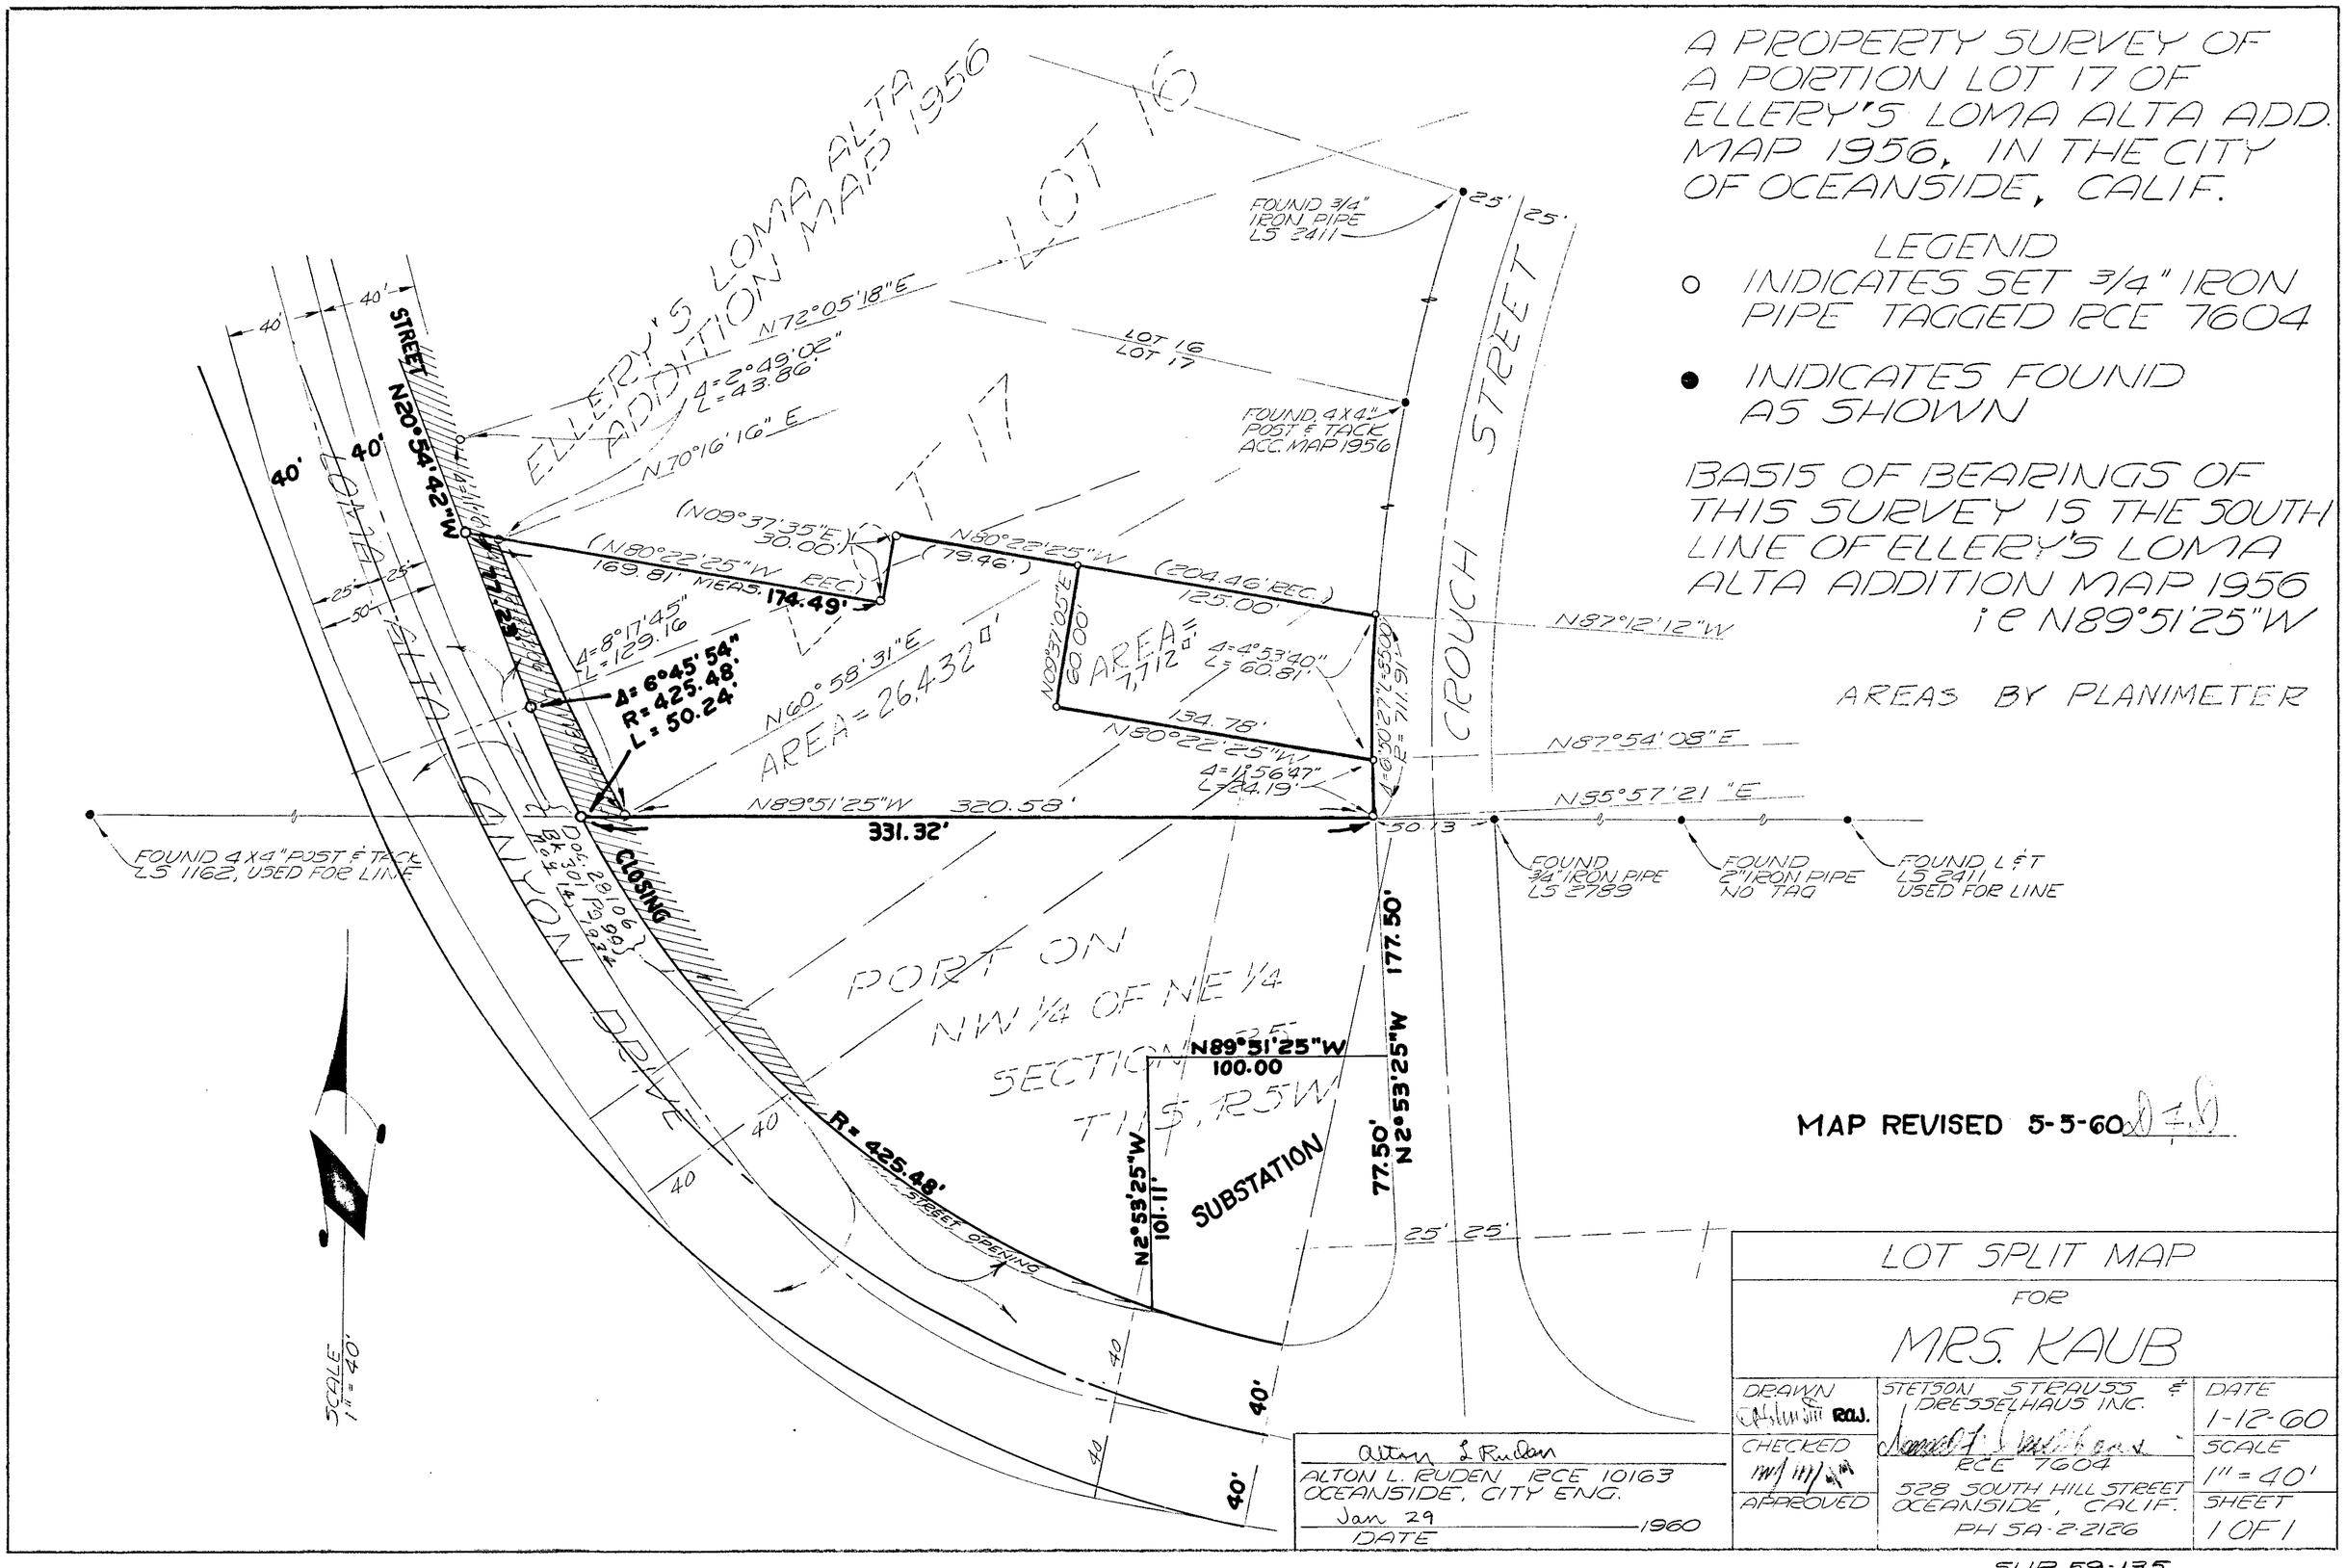
A PROPERTY SURVEY OF A PORTION LOT 17 OF ELLERY'S LOMA ALTA ADD. MAP 1956, IN THE CITY OF OCEANSIDE, CALIF.

LEGEND

BASIS OF BEARINGS OF THIS SURVEY IS THE SOUTH LINE OF ELLERY'S LOMA ALTA ADDITION MAP 1956 i e N89°51'25"W

AREAS BY PLANIMETER

MAP REVISED 5-5-60

LOT SPLIT MAP

FOR

MRS. KAUB

DRAWN RAJ.	STETSON STRAUSS & DRESSELHAUS INC.	DATE 1-12-60
CHECKED	RCE 7604	SCALE 1" = 40'
APPROVED	528 SOUTH HILL STREET OCEANSIDE, CALIF. PH SA-2-2126	SHEET 1 OF 1

Alton L Ruden
ALTON L. RUDEN RCE 10163
OCEANSIDE, CITY ENG.
Jan 29 1960
DATE

LS-225

SUR 59-135
2-1174

Kaub

15-A