SPLIT LOT SURVEY MAP Nº 259

RECORD OF SURVEY

OF A PORTION OF THE NE. ¼ OF THE N.E. ¼ OF SEC. 25 T.11,S. R.5,W. S.B.B.&M.

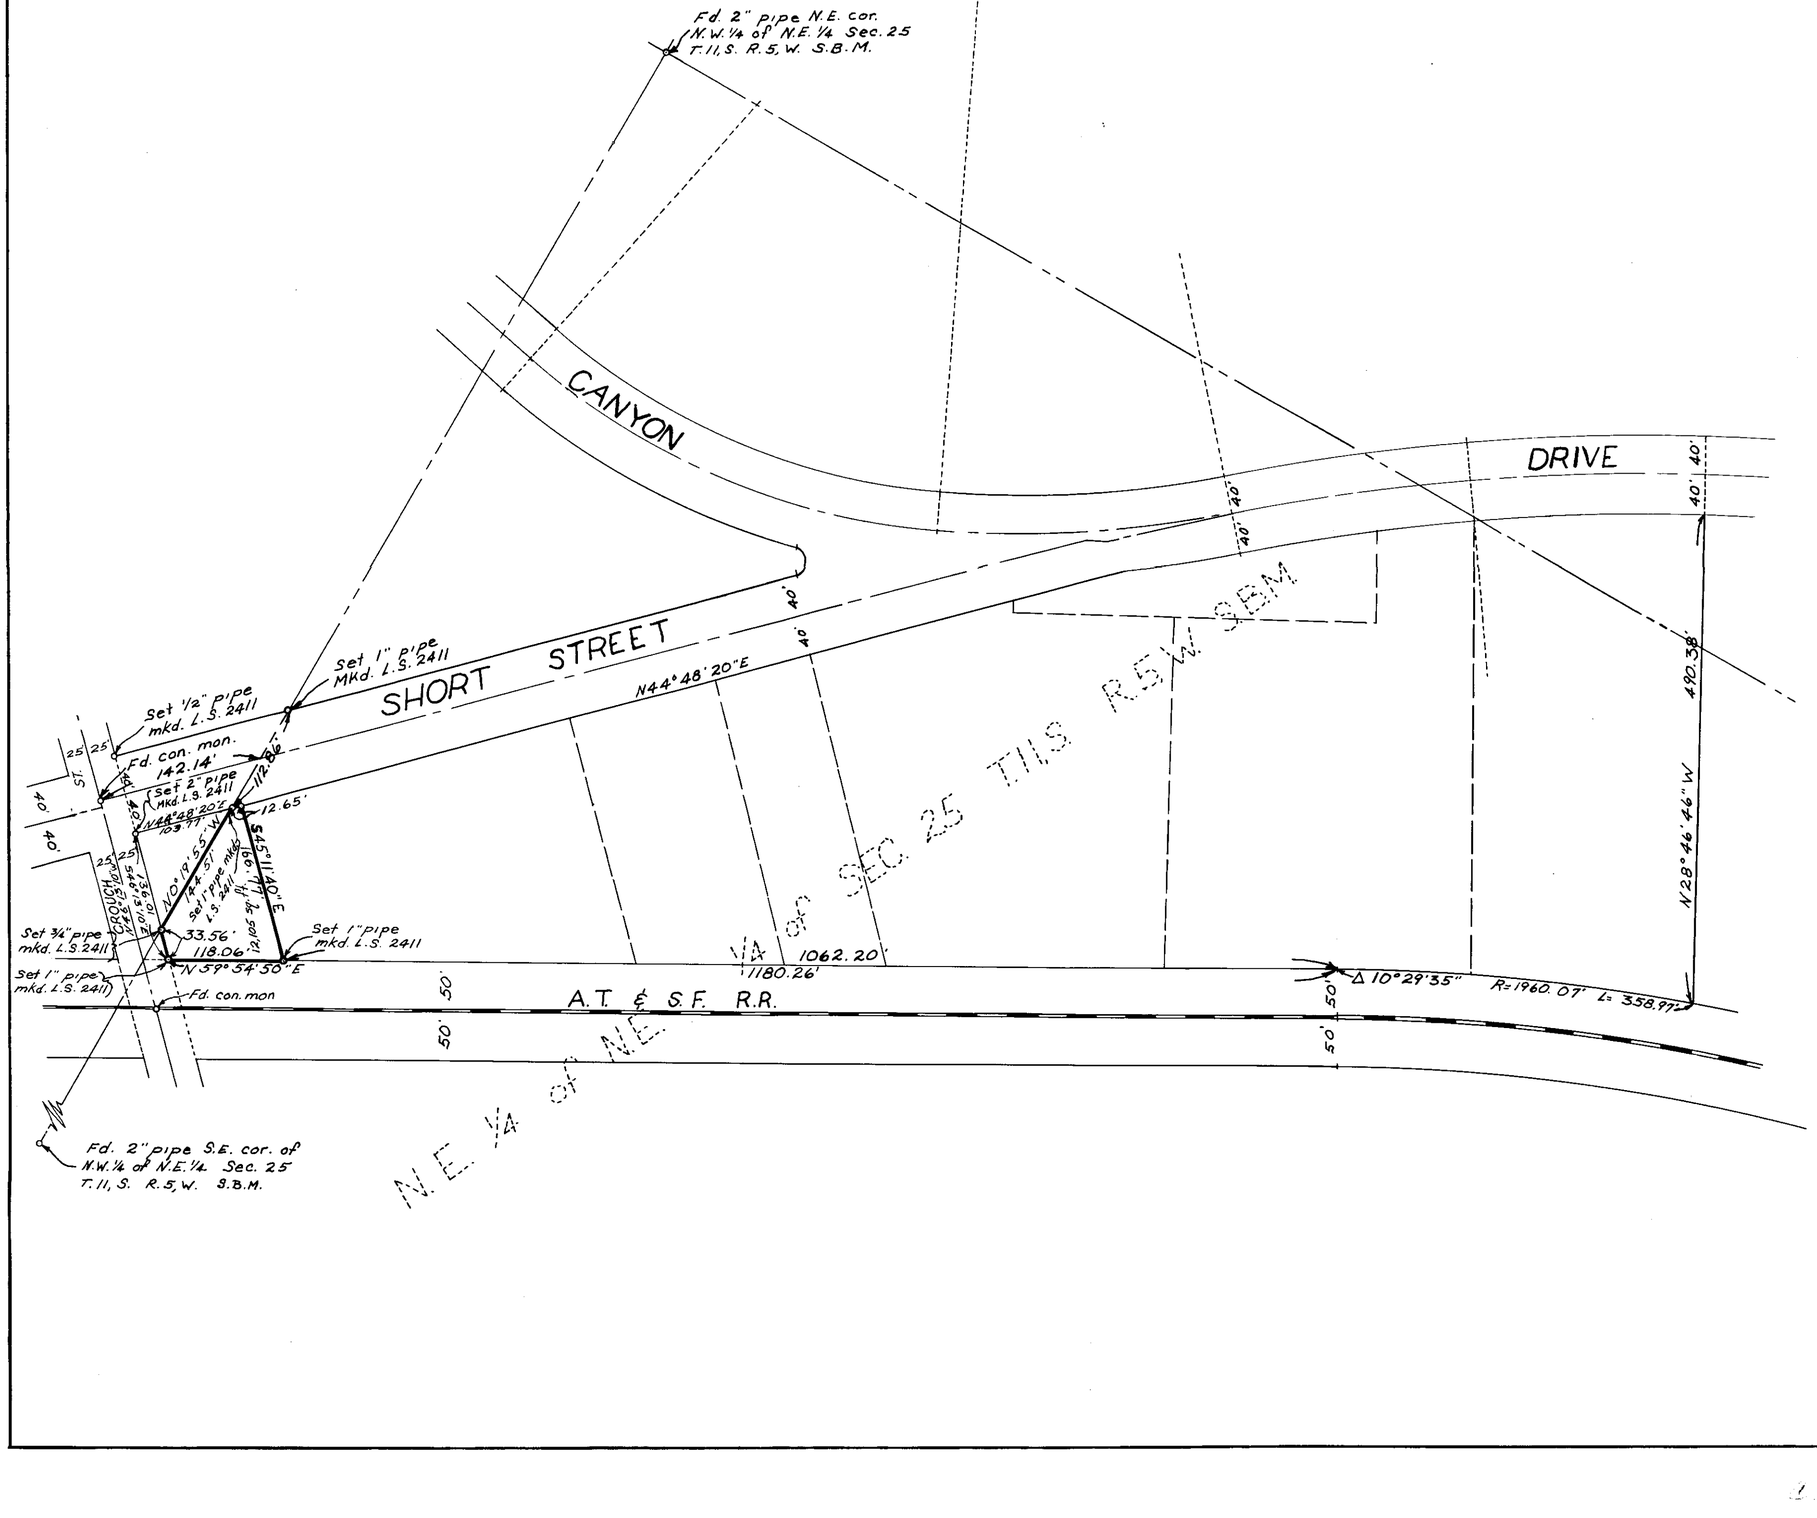

Scale 1" = 100'

THE BASIS OF BEARINGS FOR THIS SURVEY IS THE CENTERLINE OF CROUCH STREET AS SHOWN ON R. of S. MAP Nº 2857 i.e. N46°13'10"W

THIS MAP CORRECTLY REPRESENTS A SURVEY MADE BY ME OR UNDER MY DIRECTION IN CONFORMANCE WITH THE REQUIREMENTS OF CHAPTER 15 OF DIVISION 3 OF THE BUSINESS AND PROFESSIONS CODE AT THE REQUEST OF C.J. HELTIBRIDLE IN FEBRUARY 1960

James A Lebell
L.S. 2411

APPROVED
Date Sept. 23, 1960
By Alton S Ruden
City Engineer

0-0-915