SPLIT LOT SURVEY MAP Nº 265

RECORD OF SURVEY

OF A PORTION OF BLK 7 OF BOONE & SHAFER'S ADDITION, MAP 273, OCEANSIDE, CALIFORNIA

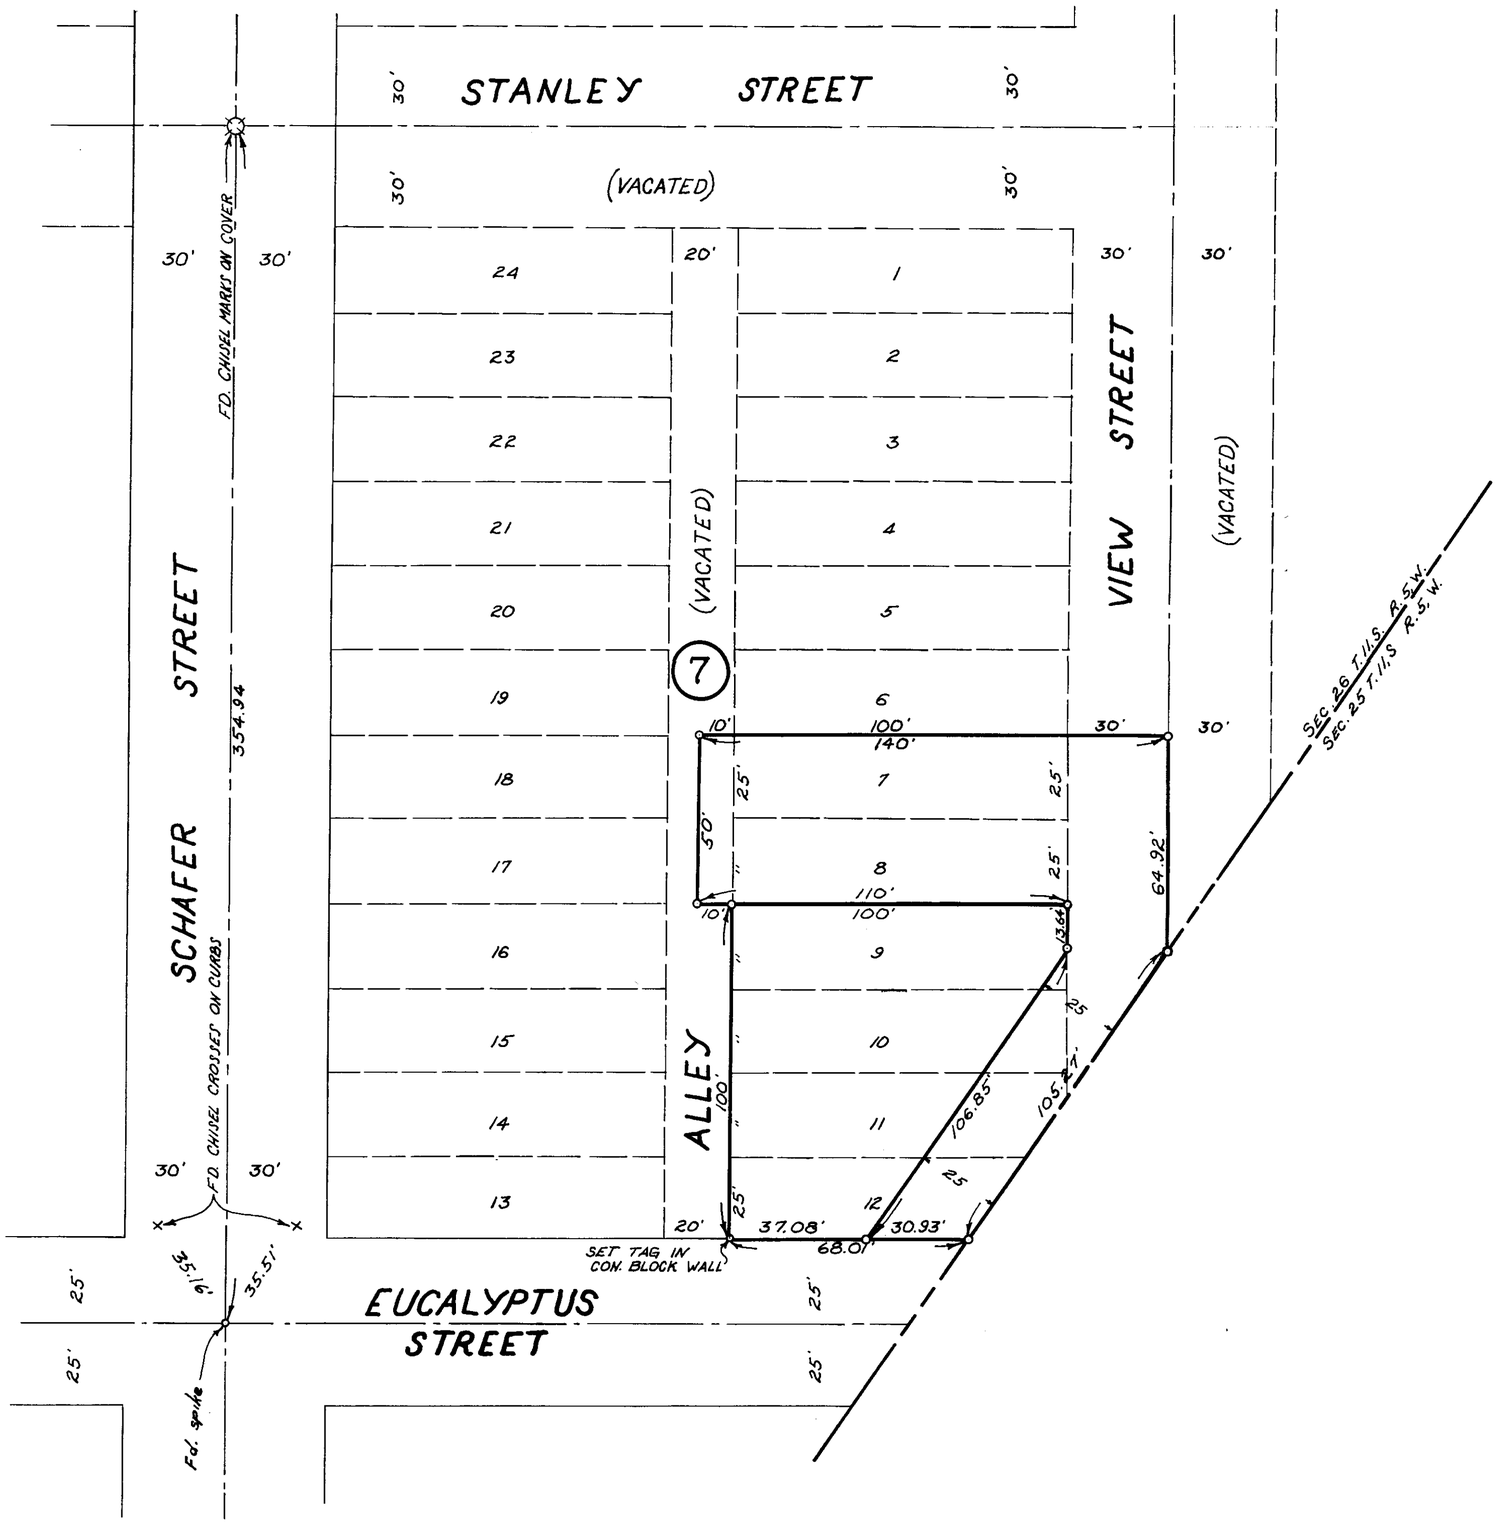

SCALE: 1" = 30'

NOTE: SET 3/4" PIPES AND COPPER DISCS MARKED L.S.2411 AT ALL POINTS INDICATED THUS, O, UNLESS OTHERWISE NOTED.

THIS MAP CORRECTLY REPRESETS A SURVEY MADE BY ME OR UNDER MY DIRECTION IN CONFORMANCE WITH THE REQUIREMENTS OF CHAPTER 15 DIVISION 3 OF THE BUSINESS AND PROFESSIONS CODE AT THE REQUEST OF HOWARD RICHARDSON IN JANUARY 1961

James A. Isbell
L.S. 2411

APPROVED
2-15-61
Alton F. Ruden
City Engineer

APPROVED BY THE PLANNING COMMISSION
this 3rd day of Oct. 1960
Resolution No. 60-P74A
Secretary Ernest A. Taylor

16-18-962

Howard Richardson