SPLIT LOT MAP 309

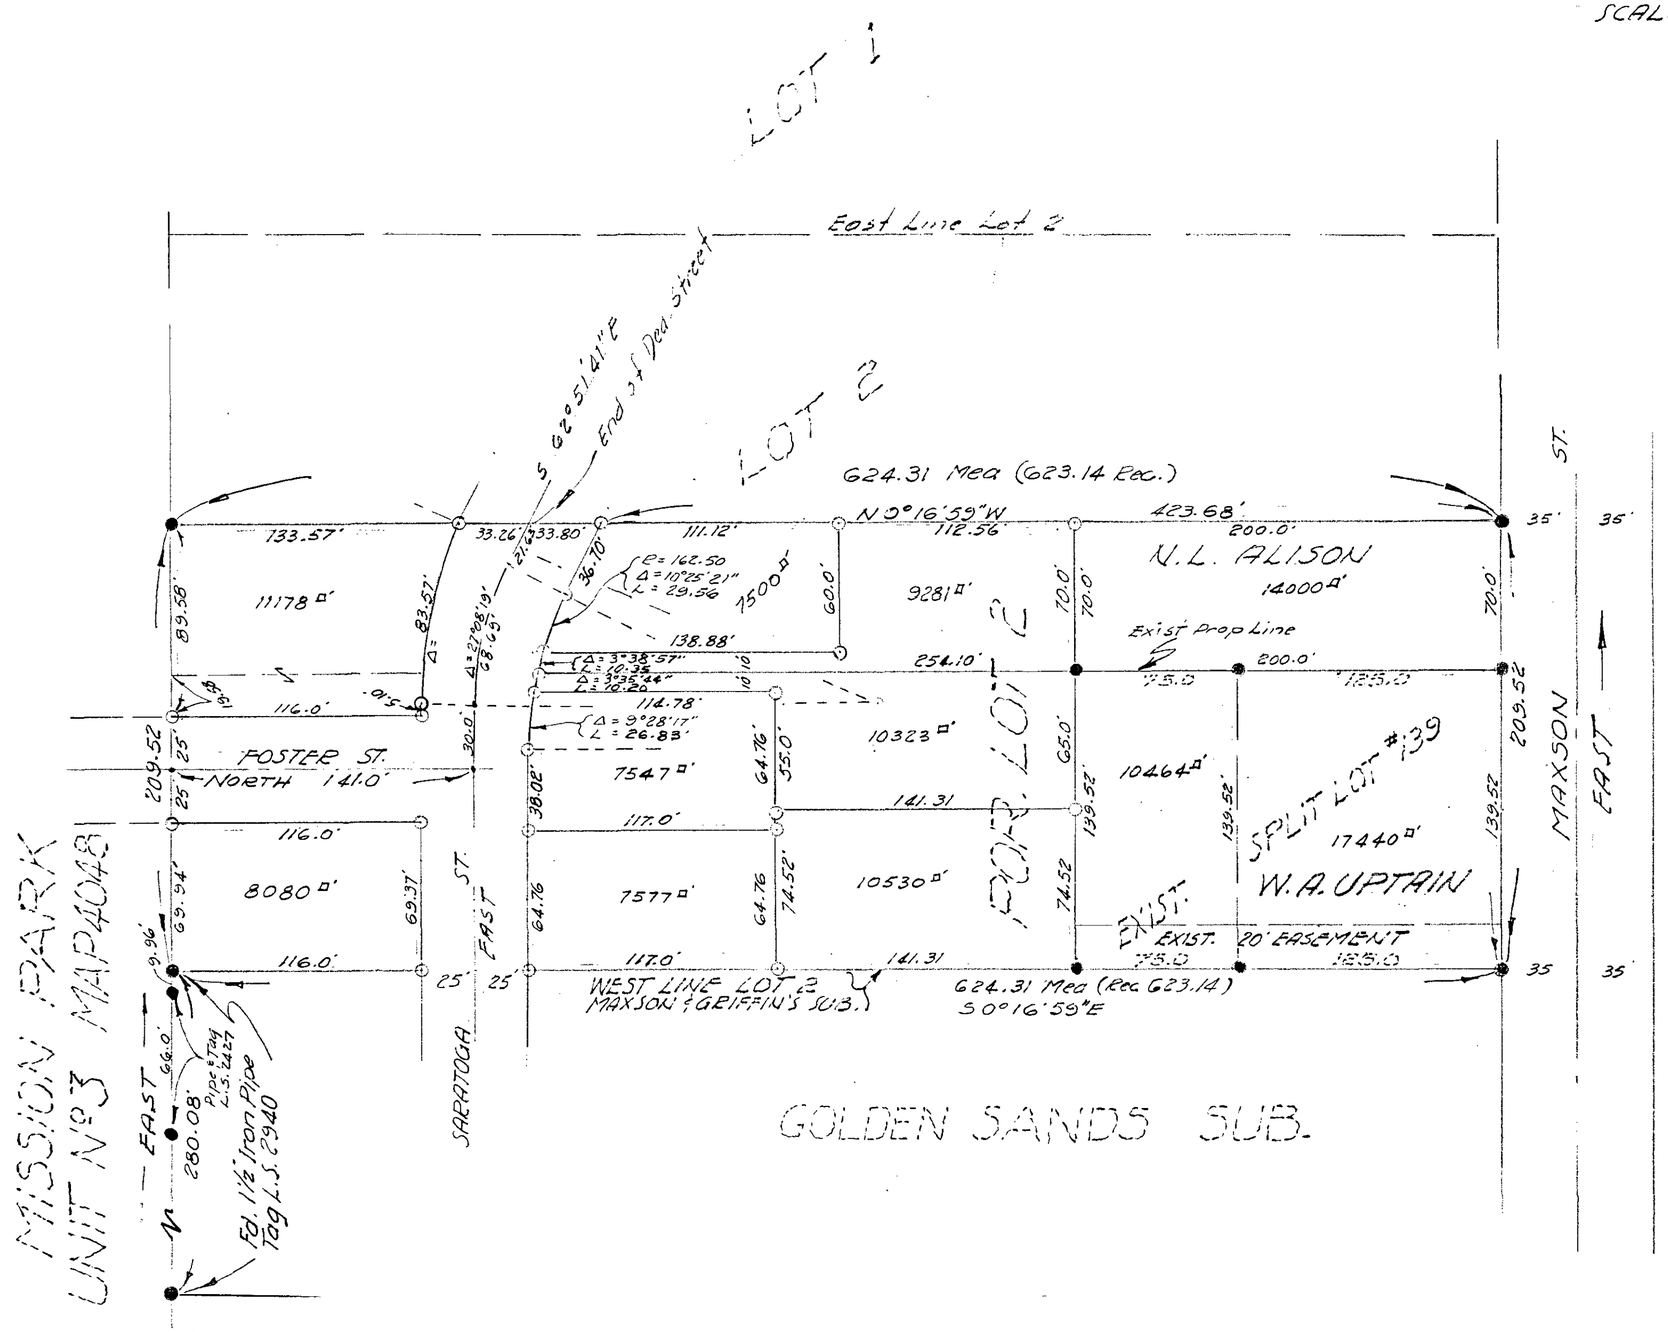

LEGEND

● Monuments Fd with Tag RCE #10301 Unless otherwise noted

○ Set ¾" Iron Pipe & Tag #10301-RCE.

BASIS OF BEARINGS
The South Line of Mission Park Sub. Unit No 3, Map No 4048 i.e. EAST

This Survey was requested by TWO Property Owners, N.L. ALISON and W.A. UPTAIN

APPROVED BY THE PLANNING COMMISSION
this 1st day of Feb. 1962
Resolution No 62P4
Secretary Ernest A. Taylor

Approved:- Alton L. Ruden
A.L. RUDEN - RCE 10163
July 26 1962
DATE

CITY OF OCEANSIDE

SURVEY OF A PORTION OF LOT 2 OF THE MAXSON & GRIFFIN'S SUBDIVISION

MAP No 433

SOUTH COAST ENGINEERING SERV.

William A. Ayer.
RCE #10301

MAY 7, 1962
DATE

15 A