SPLIT LOT MAP #320

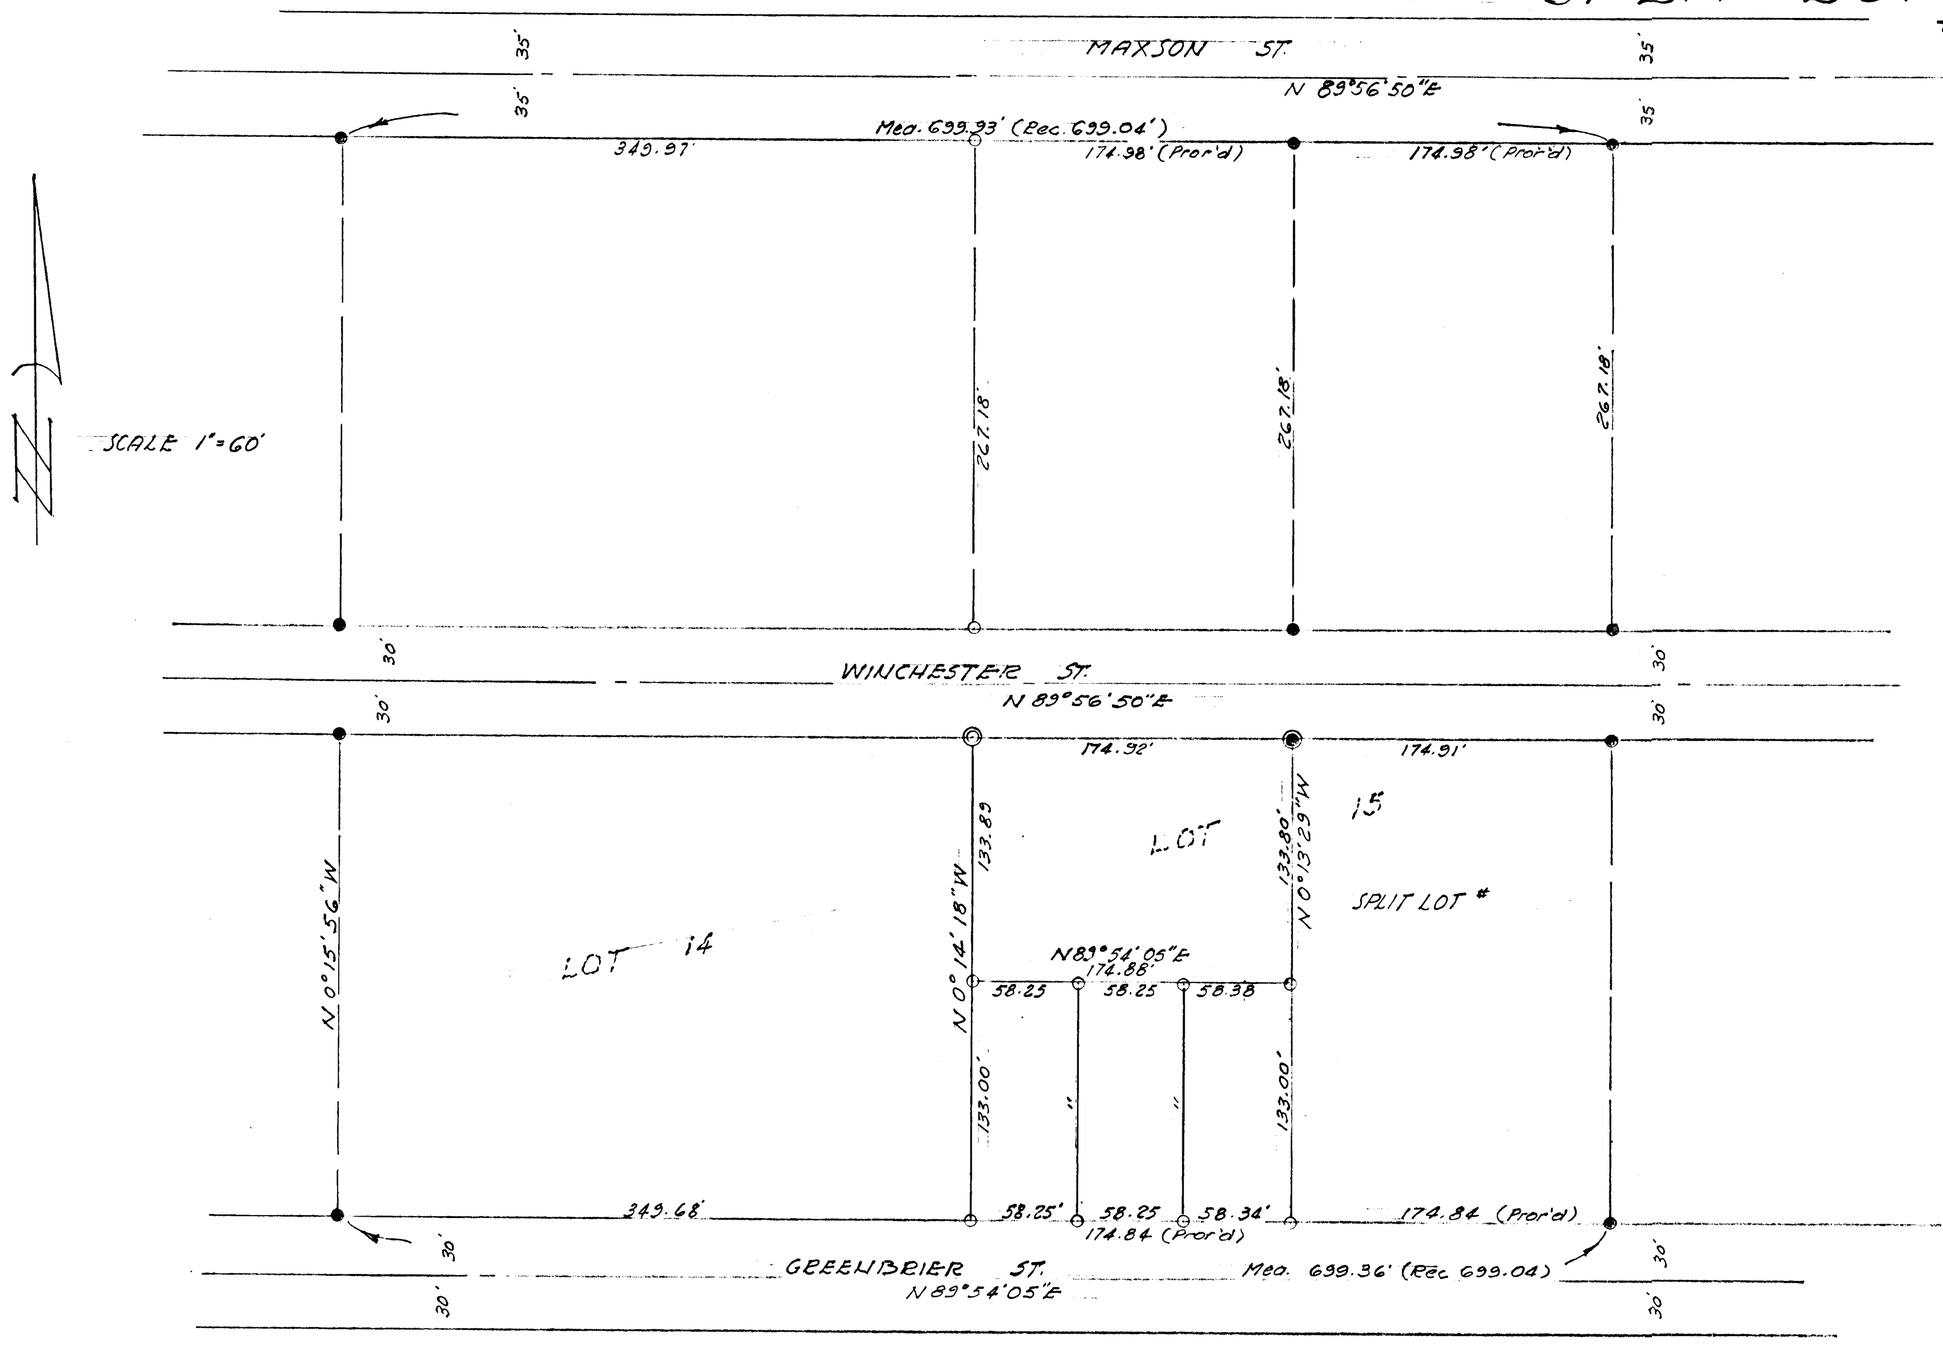

LEGEND

- ○ 3/4" Iron Pipe set with tag R.C.E. 10301
- ● Monuments Fd with tag R.C.E. 10301
- ◉ Lead Plug " " " " "
- ◎ " " set " " " "

BASIS OF BEARINGS :- The centerline of Winchester St. i.e. N89°56'50"E

APPROVED BY THE PLANNING COMMISSION
this 17th day of Sep. 1962
Resolution No. 62-P-60
Secretary Jm Bagley

CITY OF OCEANSIDE

SURVEY OF A PORTION OF LOT 15 MAXSON & GRIFFIN'S SUB.

MAP 433

REQUESTED BY J. BLACKBURN

SOUTH COAST ENGINEERING SERVICE

Approved: Alton L. Ruden
Alton L. Ruden R.C.E. 10163
1-8-63 DATE

William A. Cyr
W.R. AYER R.C.E. 10301
Jan. 7, 1963. DATE

15-320

15 A

Blackburn