SPLIT LOT MAP No. 391

LOTS 10 and 11, RIDGECREST,
MAP 4269, OCEANSIDE, CALIF

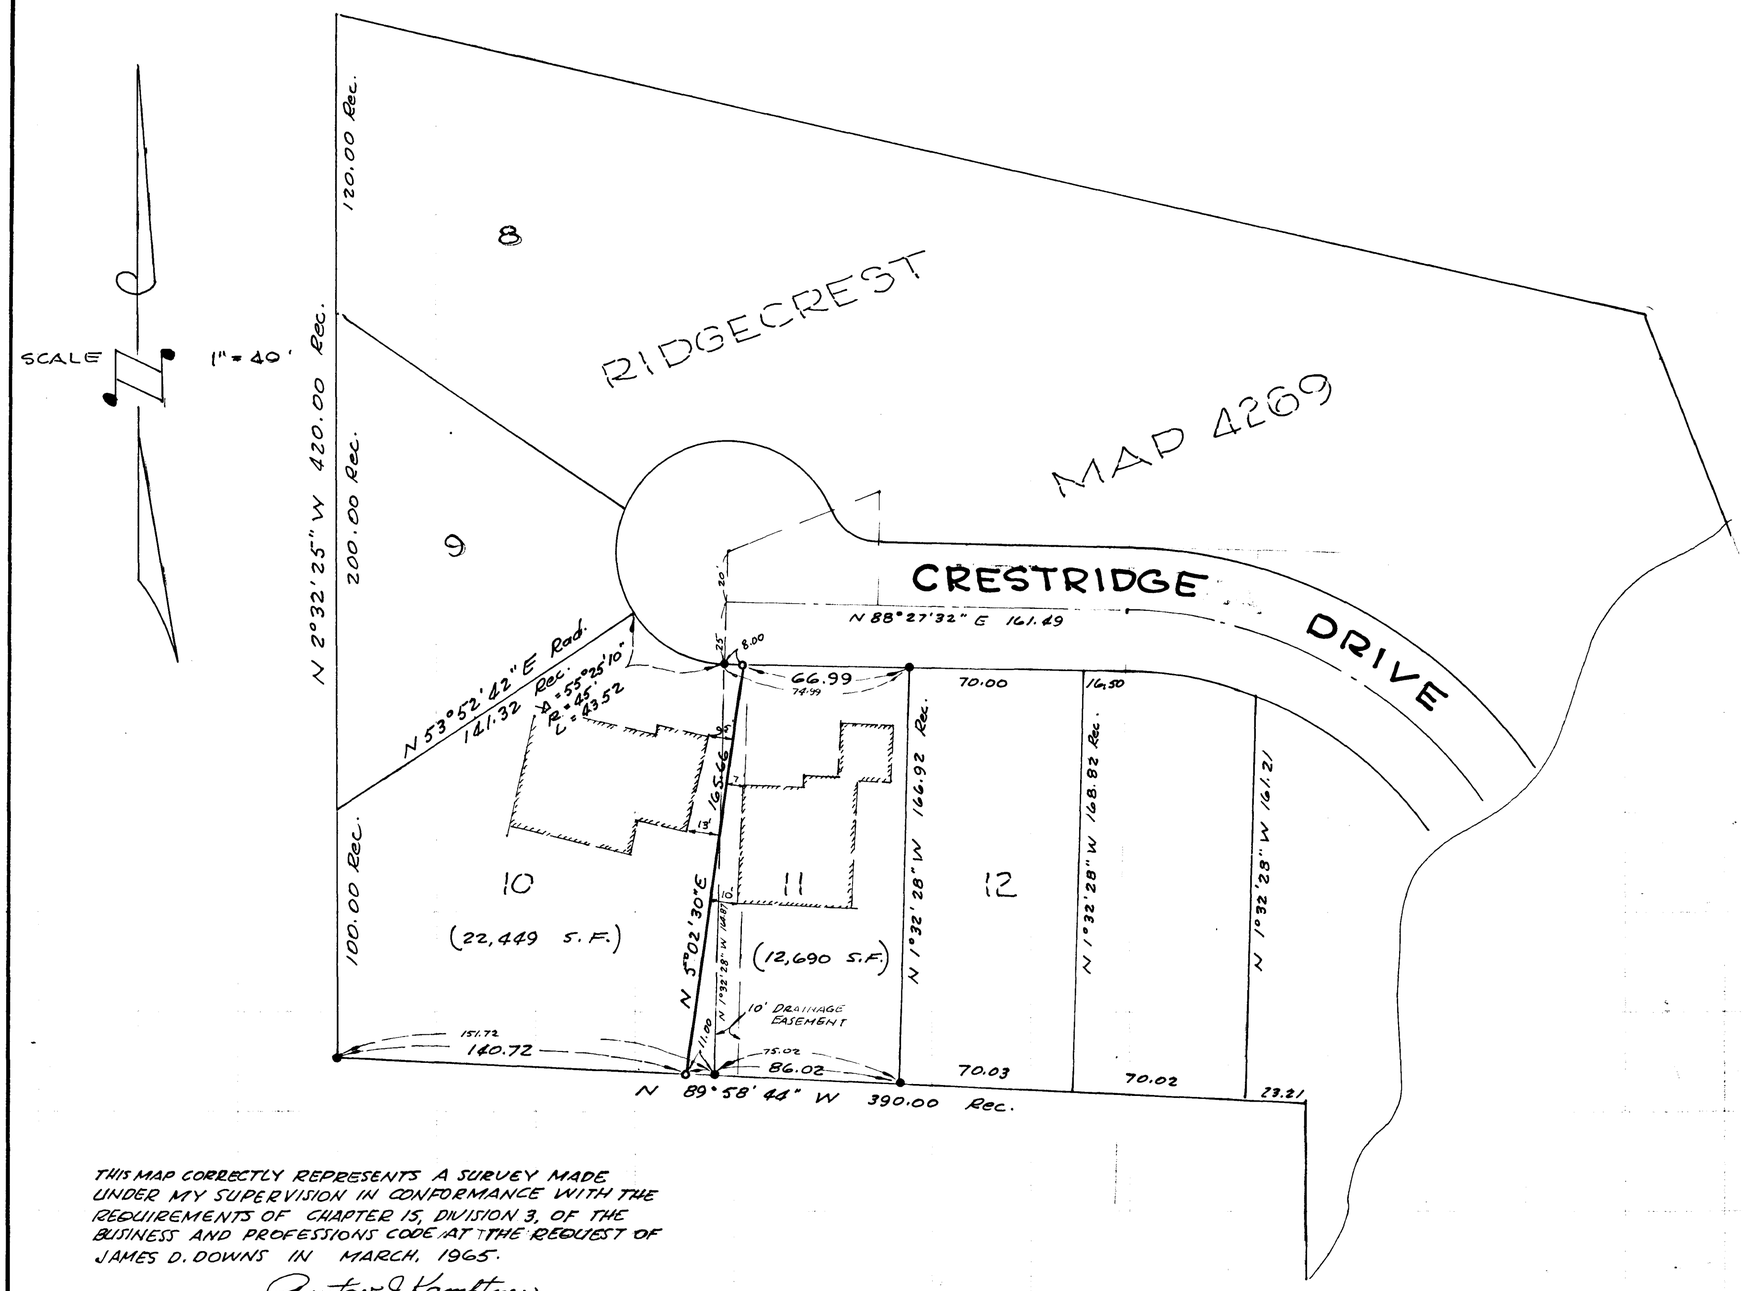

THIS MAP CORRECTLY REPRESENTS A SURVEY MADE UNDER MY SUPERVISION IN CONFORMANCE WITH THE REQUIREMENTS OF CHAPTER 15, DIVISION 3, OF THE BUSINESS AND PROFESSIONS CODE AT THE REQUEST OF JAMES D. DOWNS IN MARCH, 1965.

Gustav J. Kamptner
Gustav J. Kamptner L.S. 2789

APPROVED:
Alton Ruden 4-29-1965
OCEANSIDE CITY ENGINEER
A. L. RUDEN, R.C.E. 10163

LOT SPLIT

PREPARED FOR
J. D. DOWNS

DRAWN: G.J.K.	Gustav J. Kamptner GUSTAV J. KAMPTNER L.S. 2789 3185 MONROE CARLSBAD, CALIF 724-2890 · 729-3765	DATE 4-21-65
CHECKED: H.M.C.		SCALE 1" = 40'
APPROVED		SHEET 1 of 1

LEGEND

- • Monuments found according to Map No. 4269.
- o Set 1" Iron Pipe & Disc L.S. 2789.

• BASIS OF BEARINGS •

THE BEARING OF THE CENTERLINE OF CRESTRIDGE DRIVE SHOWN ON MAP No. 4269 AS N 88°27'32" E WAS USED AS BEARING FOR THIS SURVEY.

LS 391