LOT SPLIT Nº 443

S.W. 1/4 SEC. 18 T11S R4W

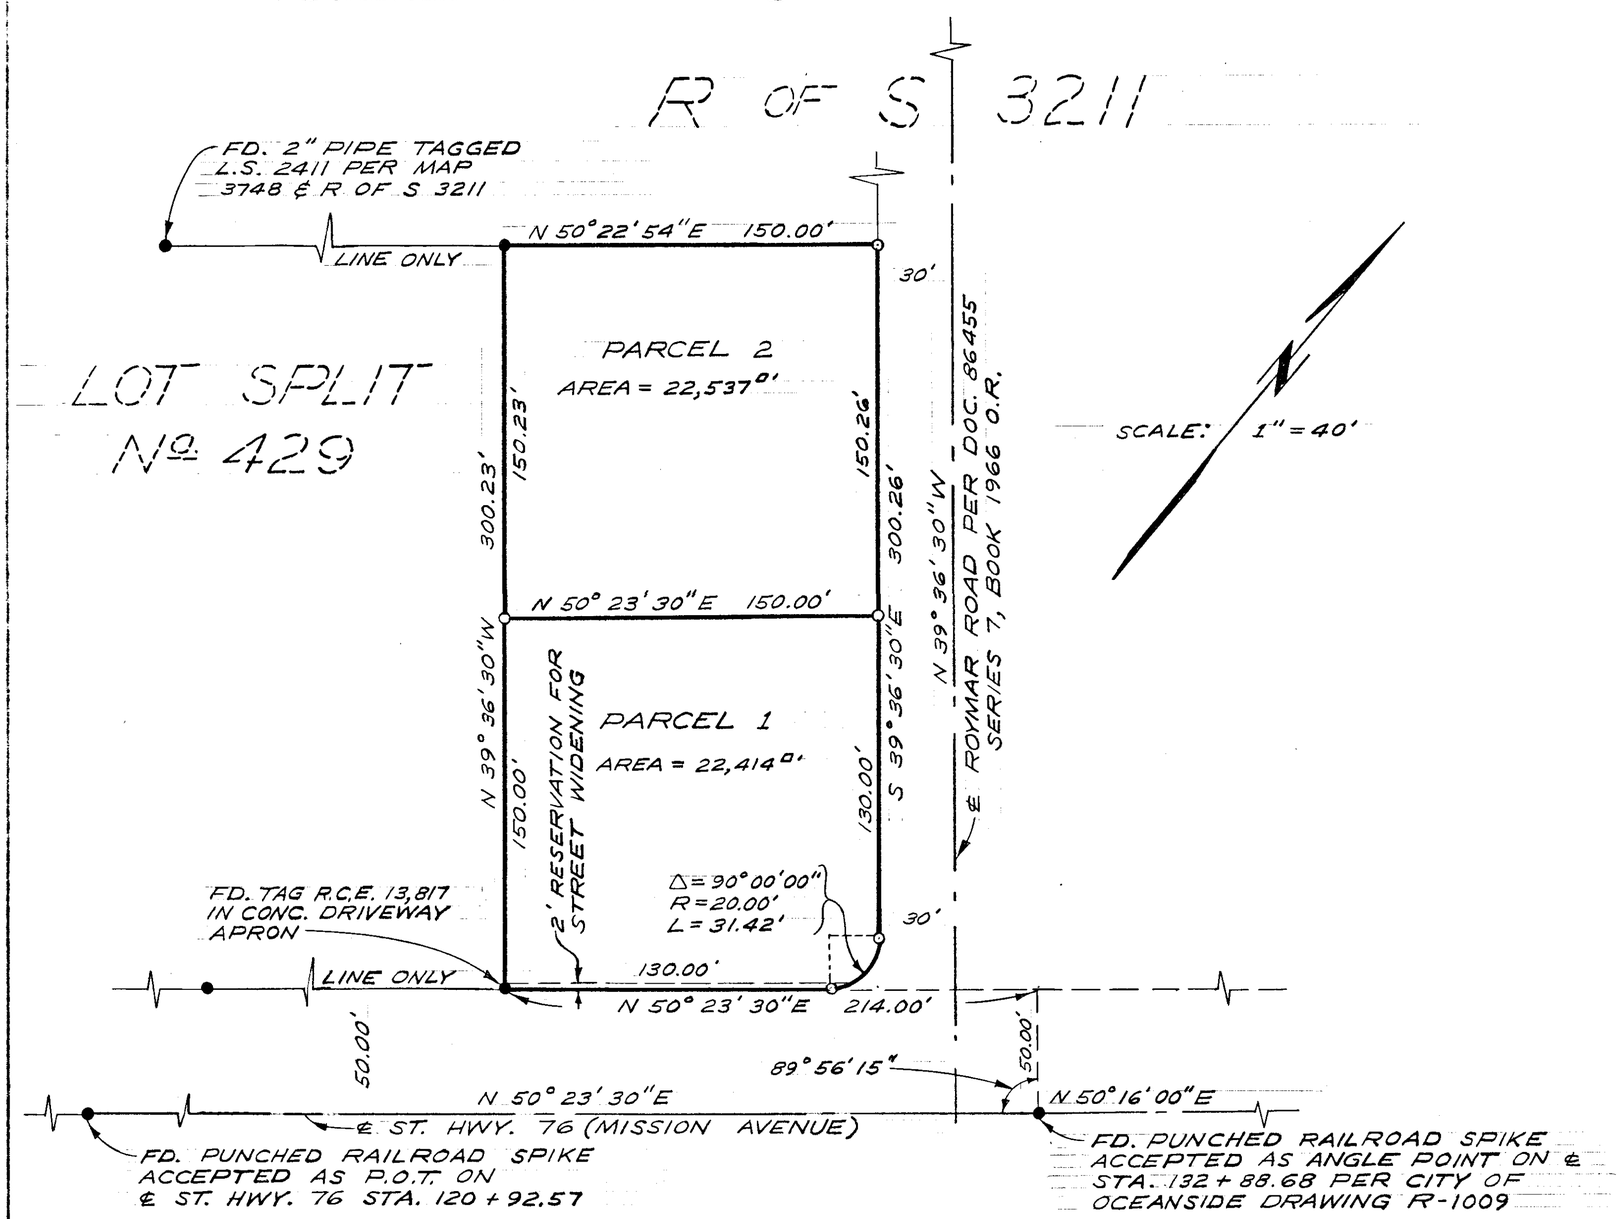

LOT SPLIT Nº 429

LEGAL DESCRIPTION

PORTION OF THE S.W. 1/4 OF SEC. 18, T11S, R 4 W, S.B.B. & M. CITY OF OCEANSIDE, COUNTY OF SAN DIEGO, STATE OF CALIFORNIA

LEGEND

- ● INDICATES FOUND 1" I.D. IRON PIPE TAGGED R.C.E. 13,817 OR AS SHOWN
- ○ INDICATES SET 1" I.D. IRON PIPE TAGGED R.C.E. 13,817 OR AS SHOWN

BASIS OF BEARINGS

THE CENTERLINE OF STATE HIGHWAY XI-SD-76 (MISSION AVENUE) PER DEED I.E. N 50° 23' 30"E

LOT SPLIT MAP

FOR

ROY JOSEPHO

OCEANSIDE, CALIFORNIA

APPROVED: Alton L Ruden	DRAWN: HP	E. BRIAN SMITH, ENGINEERS 528 SOUTH HILL STREET	DATE: 11/7/67
ALTON L. RUDEN, R.C.E. 10,163 CITY ENGINEER	CHECKED: H.L.T.	OCEANSIDE, CALIFORNIA	SCALE: 1" = 40'
DATE: 1-23-1968	APPROVED: EBS	E. Brian Smith	SHEET: 1 OF 1
OCEANSIDE, CALIFORNIA		E. BRIAN SMITH, R.C.E. 13,817	

2-2688