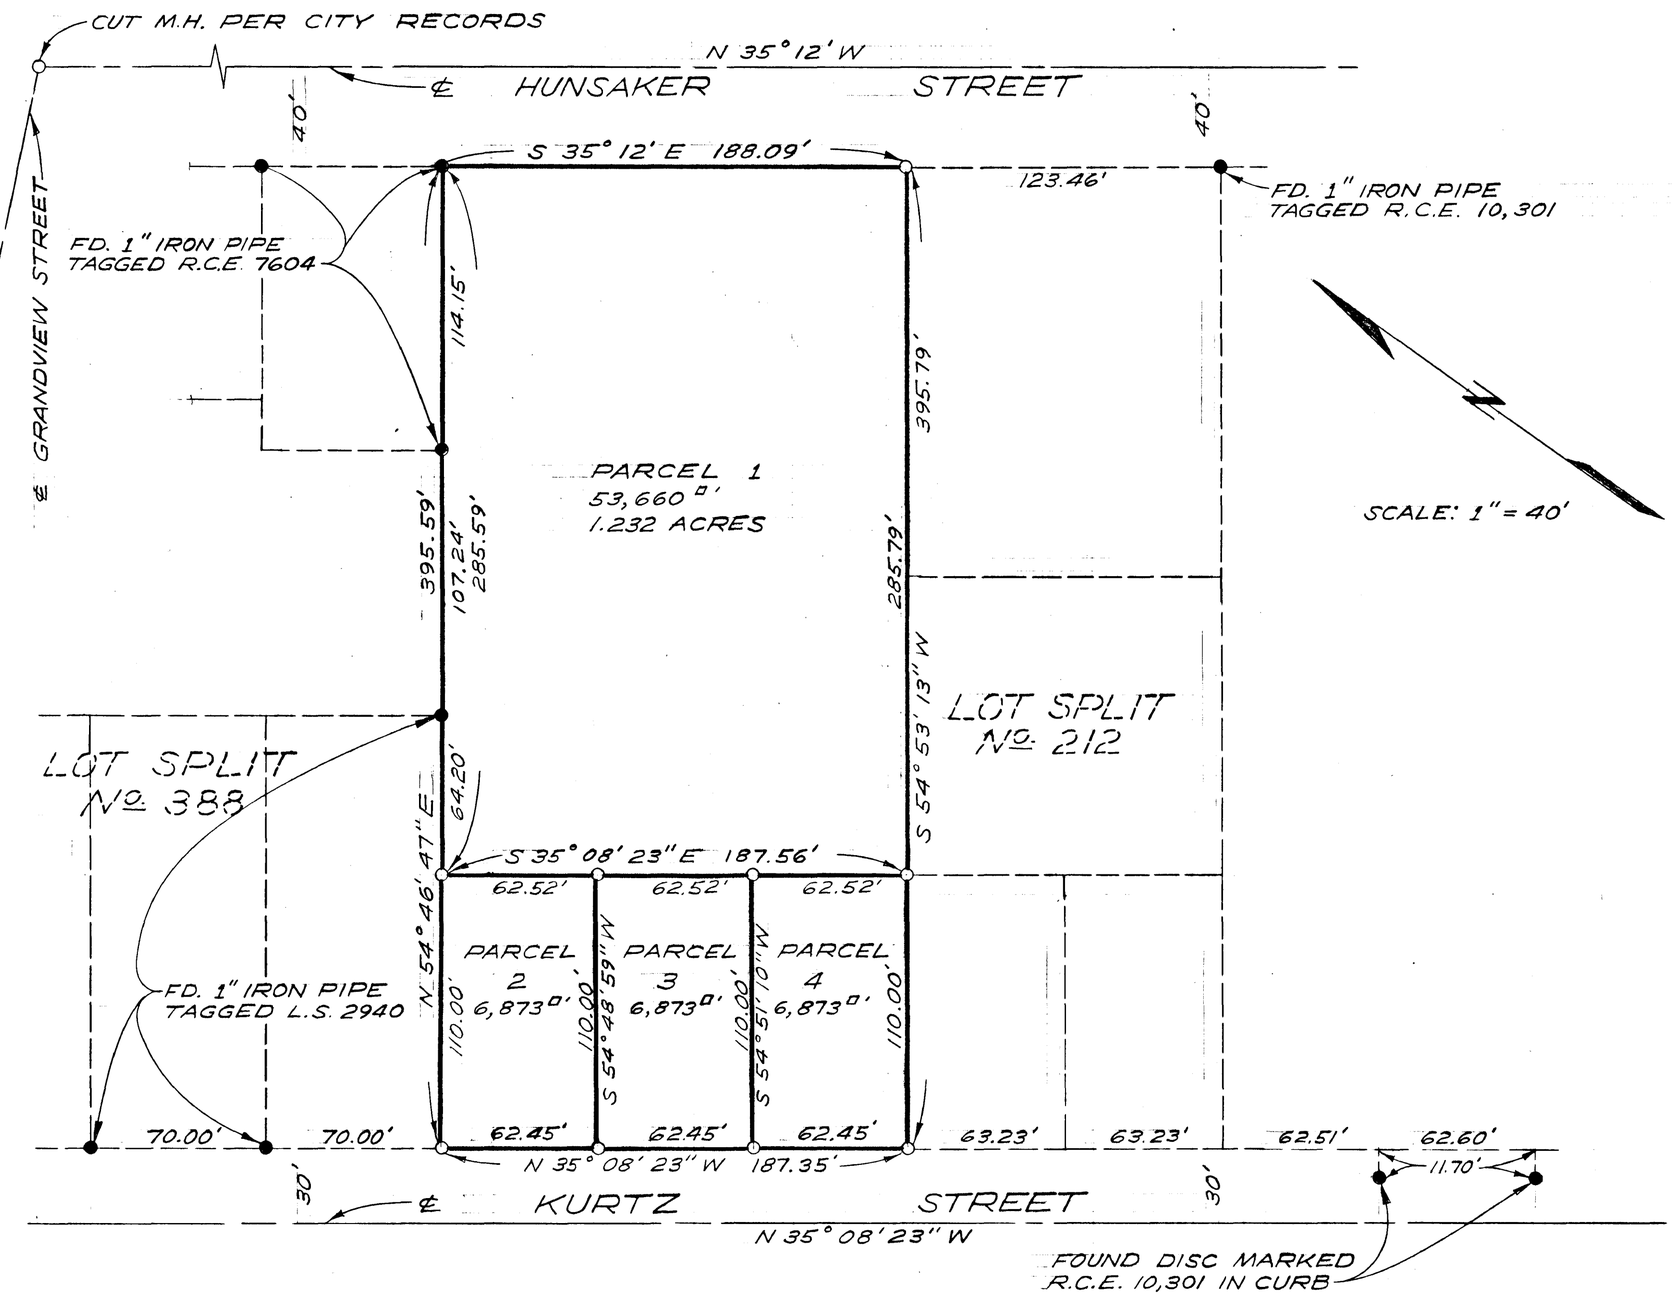

LEGAL DESCRIPTION:

PORTION OF LOT 5, TRACT 51, MAP 1717, HOTALING LANDS, CITY OF OCEANSIDE, COUNTY OF SAN DIEGO, STATE OF CALIFORNIA

LEGEND:

- o SET 1" I.D. IRON PIPE TAGGED R.C.E. 13,817
- ● FOUND AS SHOWN

BASIS OF BEARINGS:

THE CENTER LINE OF HUNSAKER STREET ACCORDING TO MAP 1717, I.E. NORTH 35° 12' WEST

LOT SPLIT MAP FOR FARADAY MELIN

OCEANSIDE, CALIFORNIA

APPROVED: Alton Ruden ALTON L. RUDEN, R.C.E. 10,163 CITY ENGINEER DATE: 1-7-1969	DRAWN: HP CHECKED: H.L.T. APPROVED: E.B.S.	DRESSELHAUS ENGINEERS 528 SOUTH HILL STREET OCEANSIDE, CALIFORNIA E. Brian Smith E. BRIAN SMITH, R.C.E. 13,817	DATE: 10/11/67 SCALE: 1" = 40' SHEET: 1 OF 1

2-2671

#457