LOT SPLIT MAP Nº 458

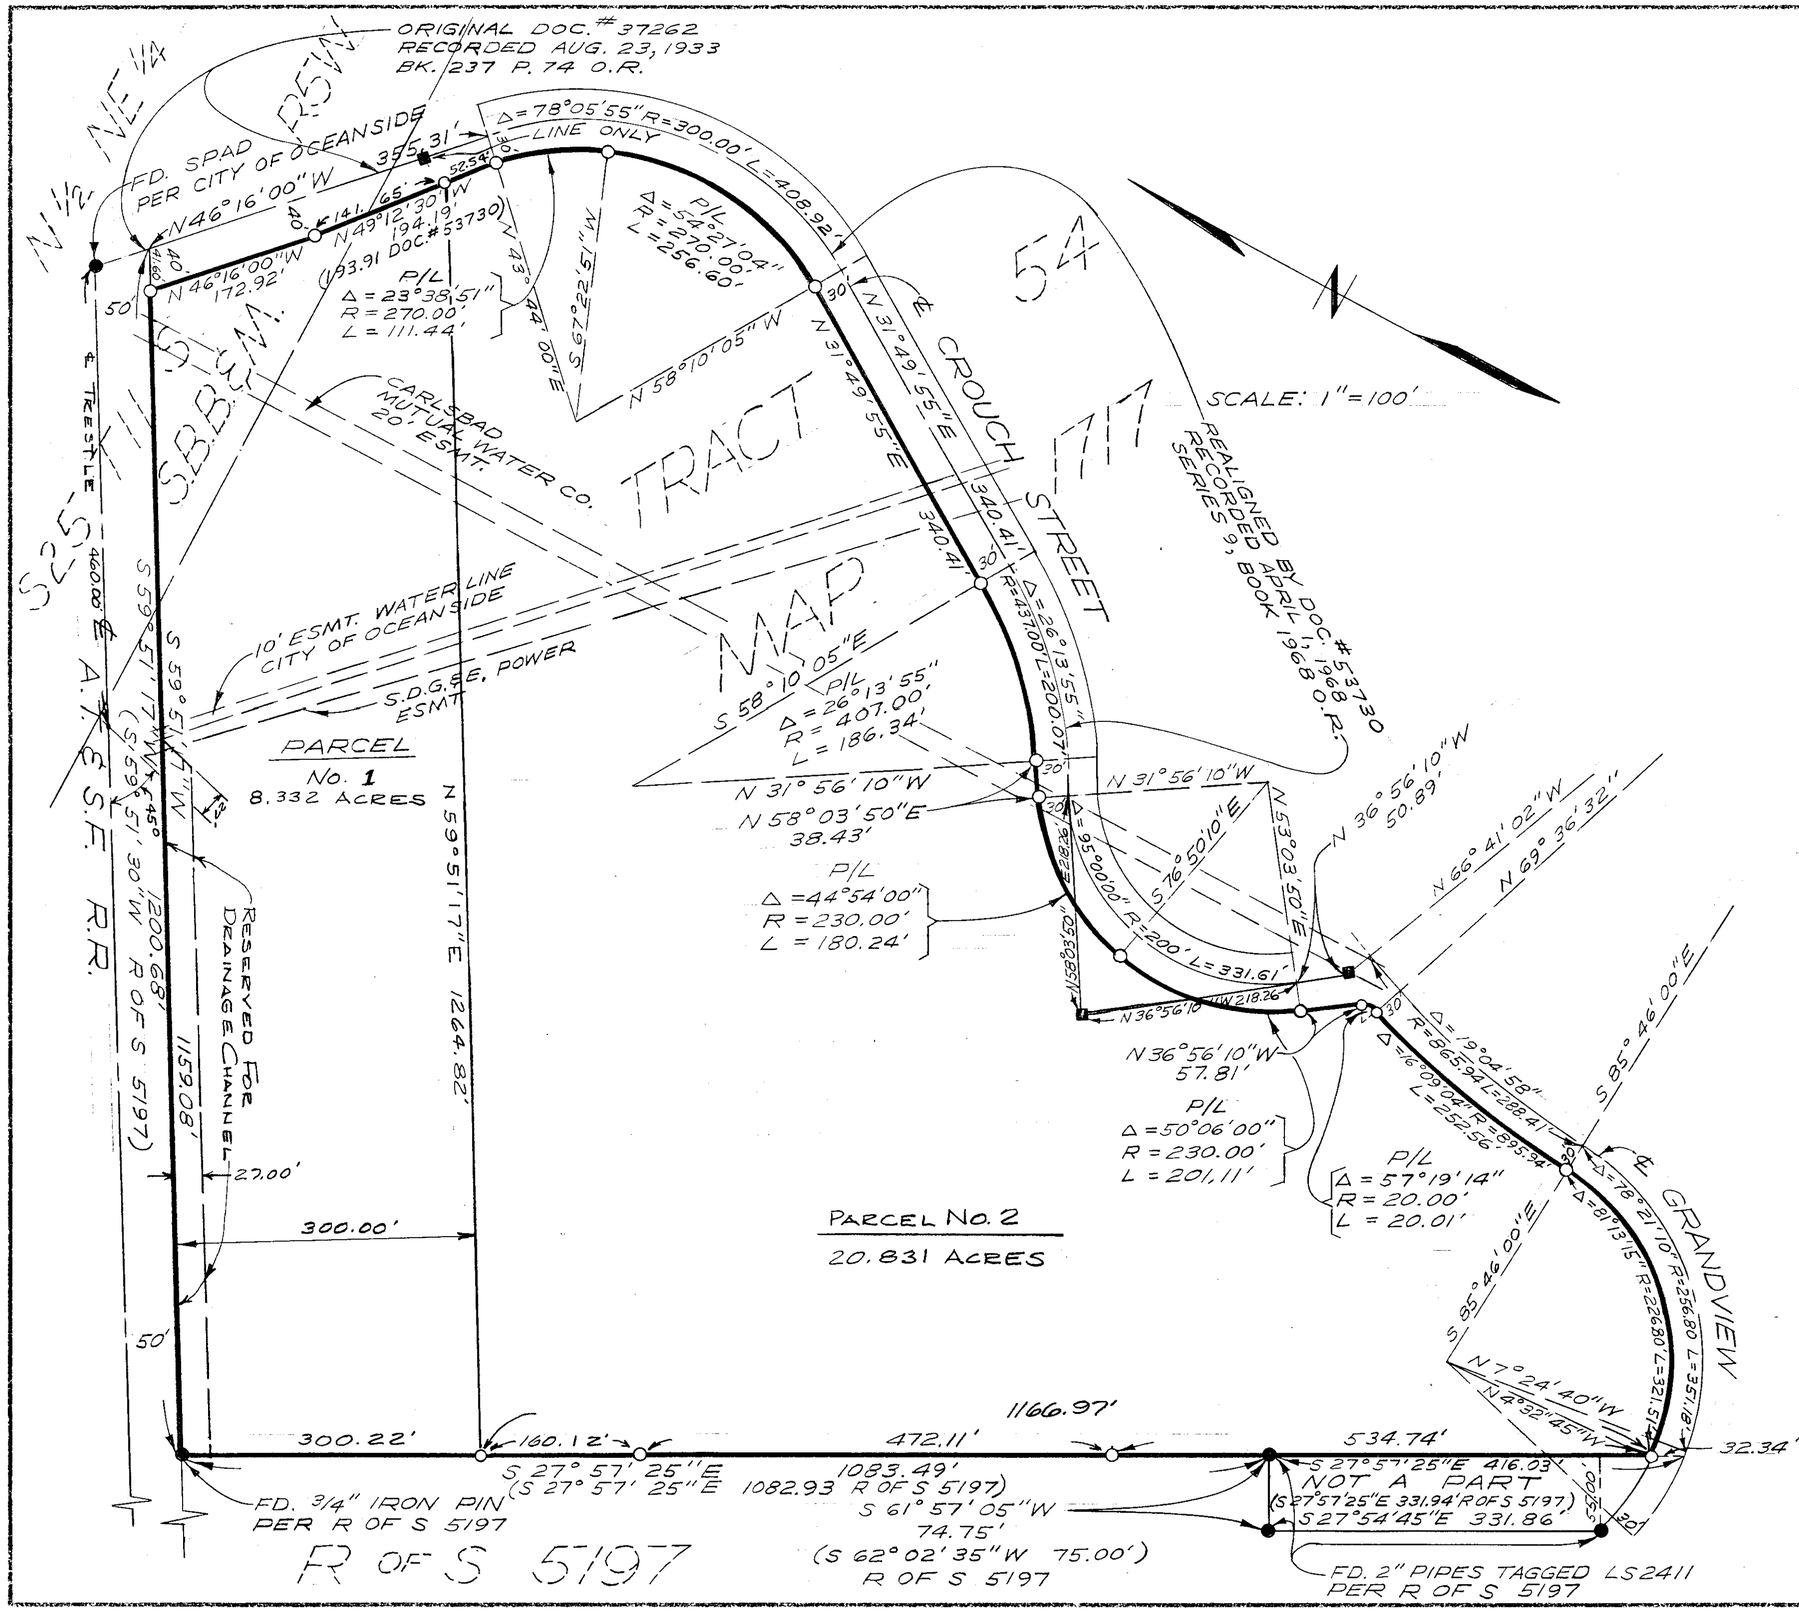

LEGAL DESCRIPTION:

PORTION OF TRACT 54, MAP 1717 HOTALING LANDS, AND THE N 1/2 OF THE N.E. 1/4 OF SECTION 25, TOWNSHIP 11 SOUTH RANGE 5 WEST, S.B.B. & M., CITY OF OCEANSIDE, COUNTY OF SAN DIEGO, STATE OF CALIFORNIA.

LEGEND:

- ● FOUND AS SHOWN
- ○ SET 3/4" PIPE TAGGED R.C.E. 13,817
- ■ FOUND 6" X 6" CONC. MONUMENT PER CITY OF OCEANSIDE DRAWING Nº. R-869 ACCEPTED AS BEING ON THE TANGENTS OR THE TANGENT INTERSECTIONS PER DOC.# 47298 RECORDED OCTOBER 19, 1933, BK. 239 P 376 O.R.

BASIS OF BEARINGS:

THE NORTHEASTERLY LINE OF R OF S 5197 I.E. SOUTH 27°57'25" EAST.

APPROVED:
Alton L Ruden
ALTON L. RUDEN, R.C.E. 10,163
CITY ENGINEER
DATE: July 1, 1968
OCEANSIDE, CALIFORNIA

SURVEY MAP

FOR

ROBERT A. WEESE

OCEANSIDE, CALIFORNIA

DRAWN: HP	E. BRIAN SMITH ENGINEERS 528 SOUTH HILL STREET OCEANSIDE, CALIFORNIA	DATE: 6-6-68
CHECKED H.L.T.		SCALE: 1"=100'
APPROVED E.B.S.	E. Brian Smith E. BRIAN SMITH, R.C.E. 13,817	SHEET: 1 OF 1

2-2742

458