SPLIT LOT MAP 492

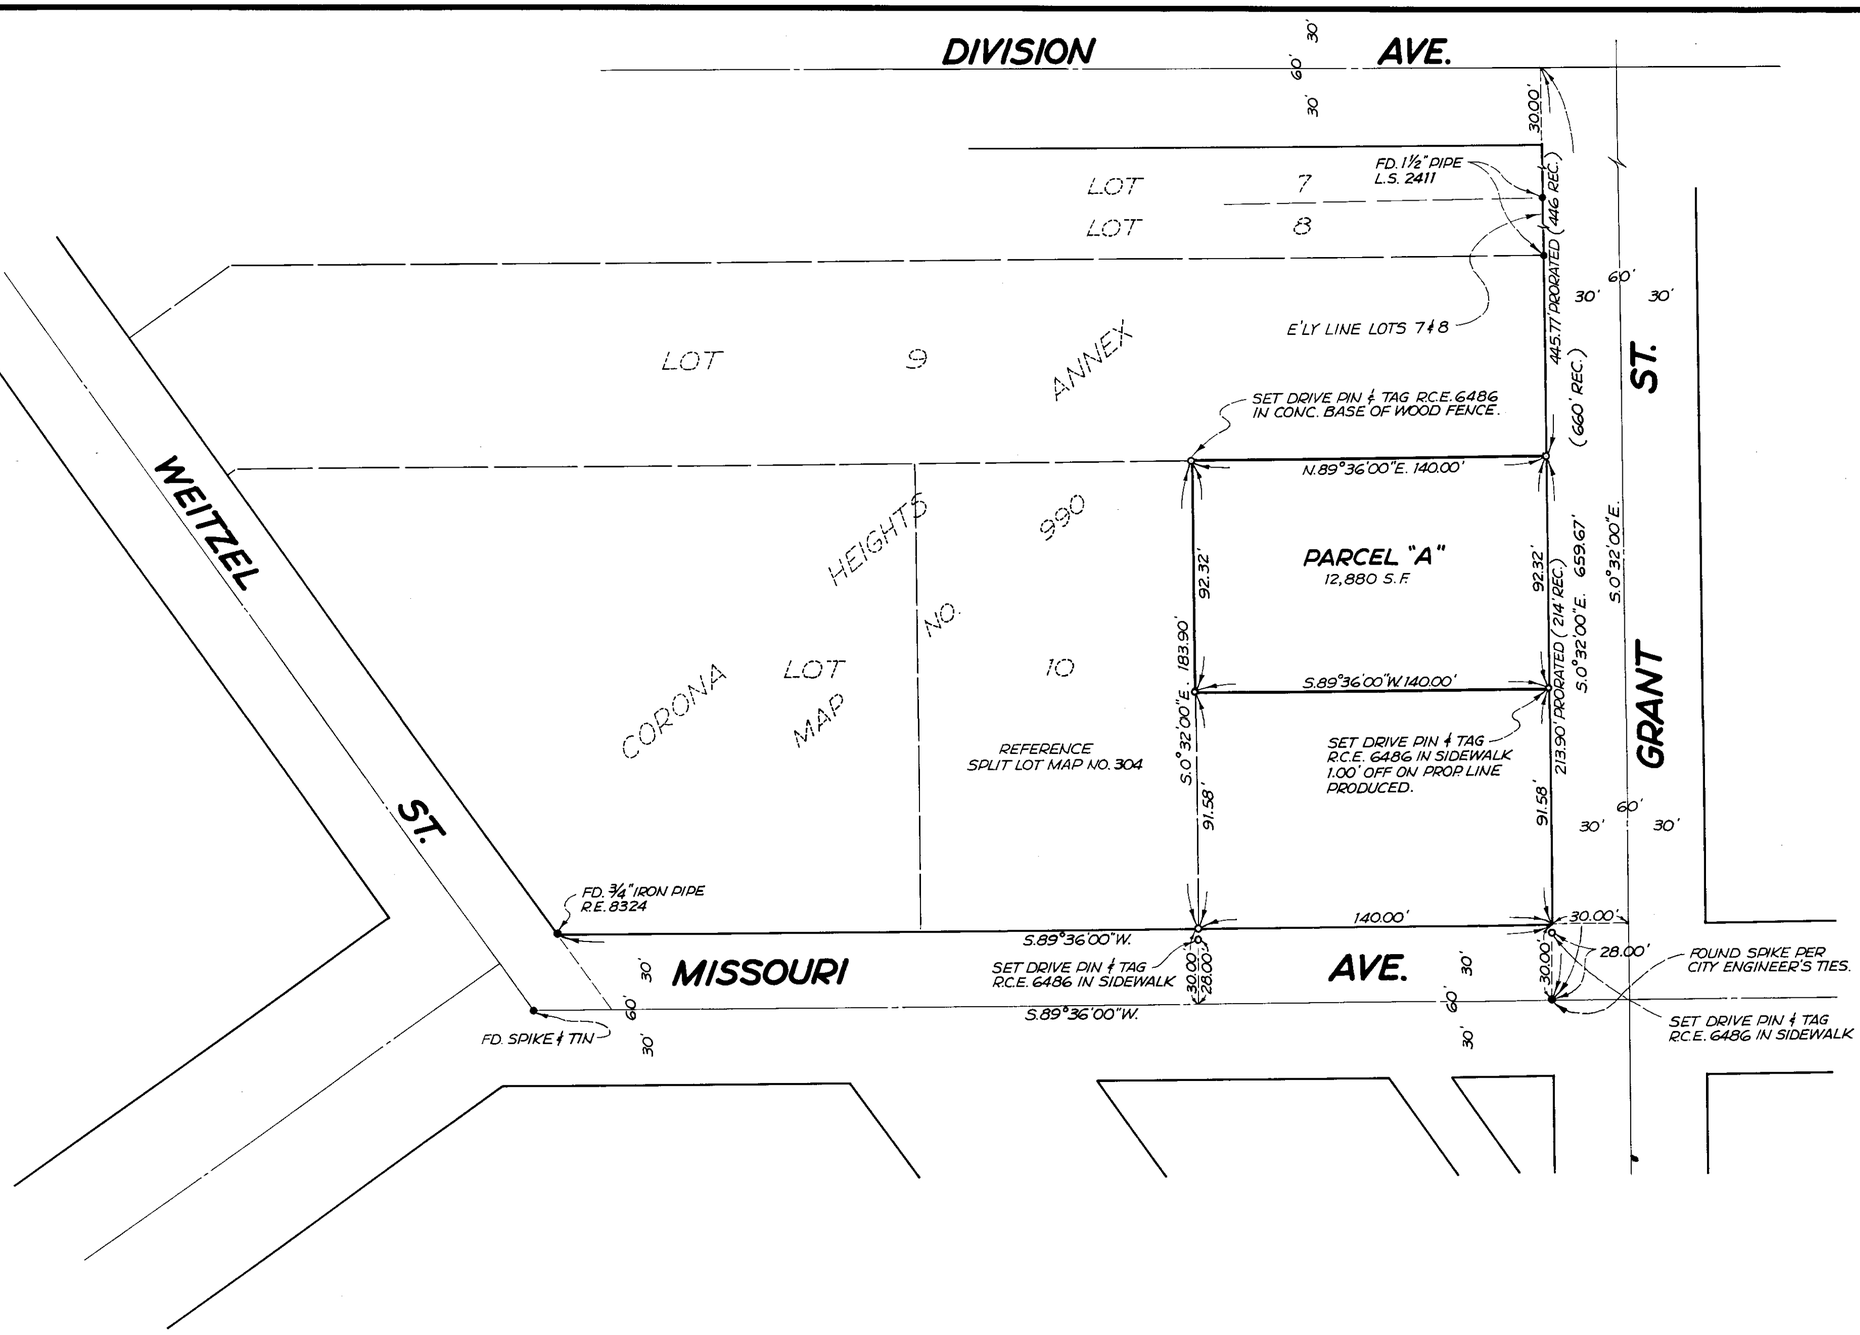

LEGEND

- ● INDICATES FOUND POINT AS NOTED HEREON.
- o INDICATES SET ¾" IRON PIPE WITH DISC STAMPED "R.C.E. 6486", OR AS NOTED.

BASIS OF BEARINGS

THE SOUTHERLY PROLONGATION OF THE EASTERLY LINE OF LOTS 7 & 8 OF CORONA HEIGHTS ANNEX AS SHOWN ON SCHOOL CENTER ADDITION- MAP NO. 1874 - HAVING A BEARING OF S.0°32'E.

REQUESTED BY: EDWARD GRIFFIN

APPROVED: alton L Ruden 2-10-1969
CITY ENGINEER DATE

CITY OF OCEANSIDE

PORTION OF LOT 10 CORONA HEIGHTS ANNEX MAP NO. 990

DRN. W.S.	PREPARED BY:	SHEET NO.
DATE 2-5-69	ROY L. KLEMA, ENGRS, INC.	1 OF 1
SCALE 1"=40'	415 HALE AVE. ESCONDIDO, CALIF.	JOB NO.
	SIGNED Roy L. Klema R.C.E. 6486	6906

#492