SPLIT LOT MAP Nº 504

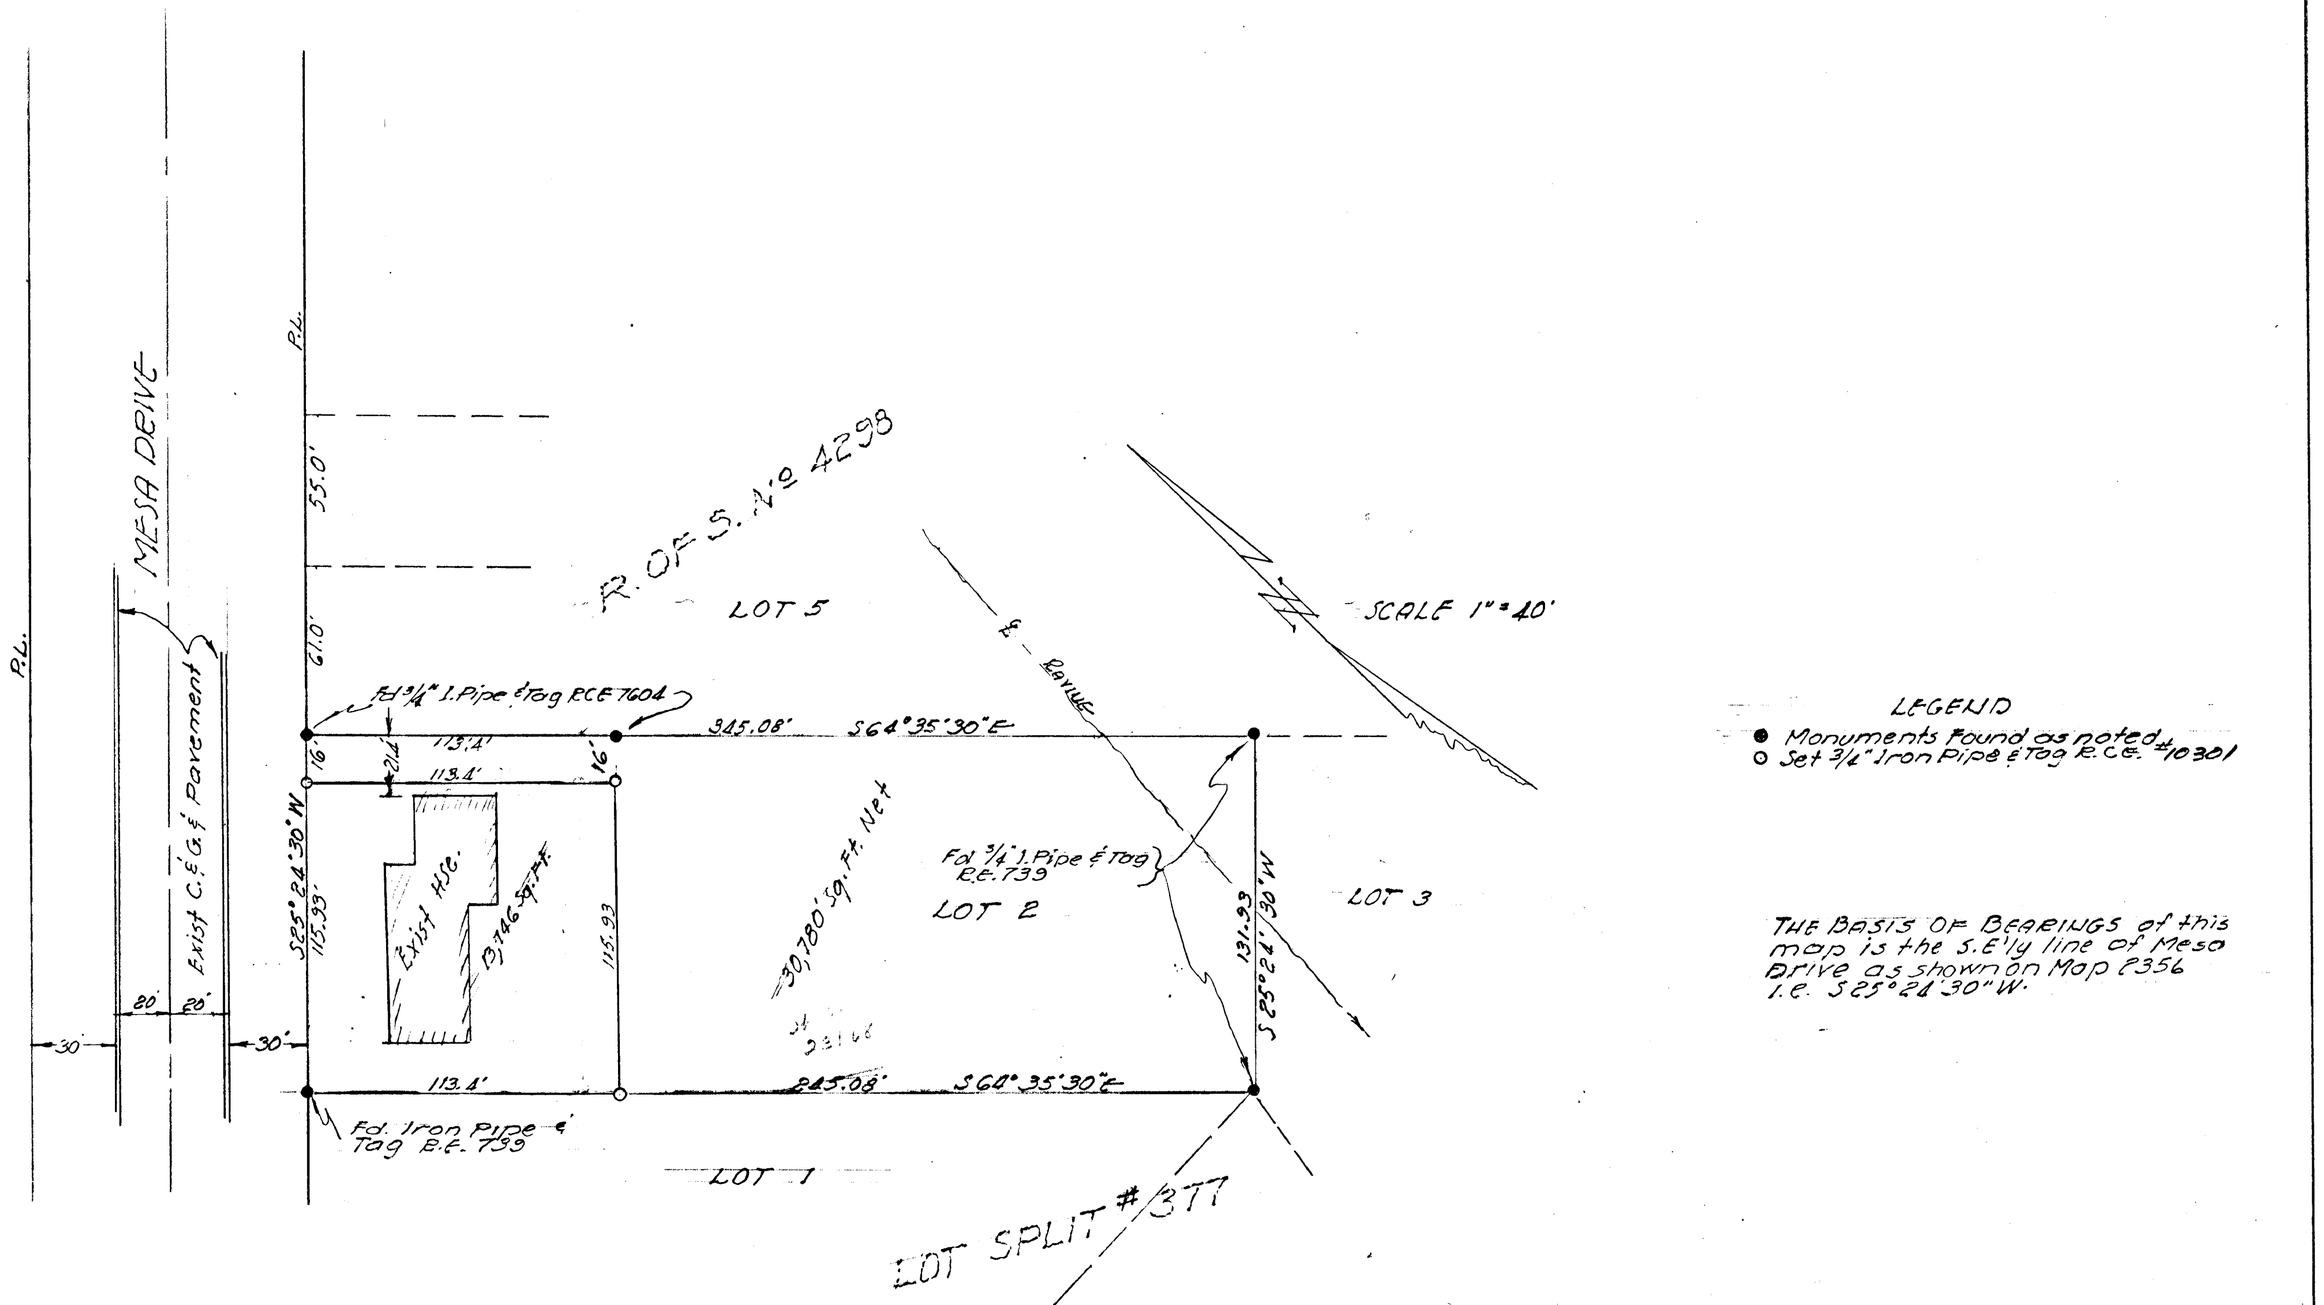

LEGEND

- ● Monuments found as noted #10301
- ○ Set 3/4" Iron Pipe & Tag R.C.E. #10301

THE BASIS OF BEARINGS of this map is the S.E'ly line of Meso Drive as shown on Map 2356 i.e. S25°24'30"W.

LOT SPLIT #377

APPROVED BY THE PLANNING COMMISSION
this MAY 5th day of 5th 1969
Resolution No. 99842
Secretary

APPROVED:-
Alton Ruden
ALTON RUDEN R.C.E. #10163
May 25 1970
DATE

REQUESTED BY D. DAUBNEY

CITY OF OCEANSIDE, CALIF.

SURVEY OF A PORTION OF LOT 2, ELLERY HTS., MAP Nº 2356

SOUTH COAST ENGINEERING SERVICE
BY: William A. Ayer
WILLIAM A. AYER R.C.E. #10301
April 30, 1969
DATE

DRAWN BY DAHNY M. BRIDE

#504