SPLIT LOT SURVEY MAP NO. 520

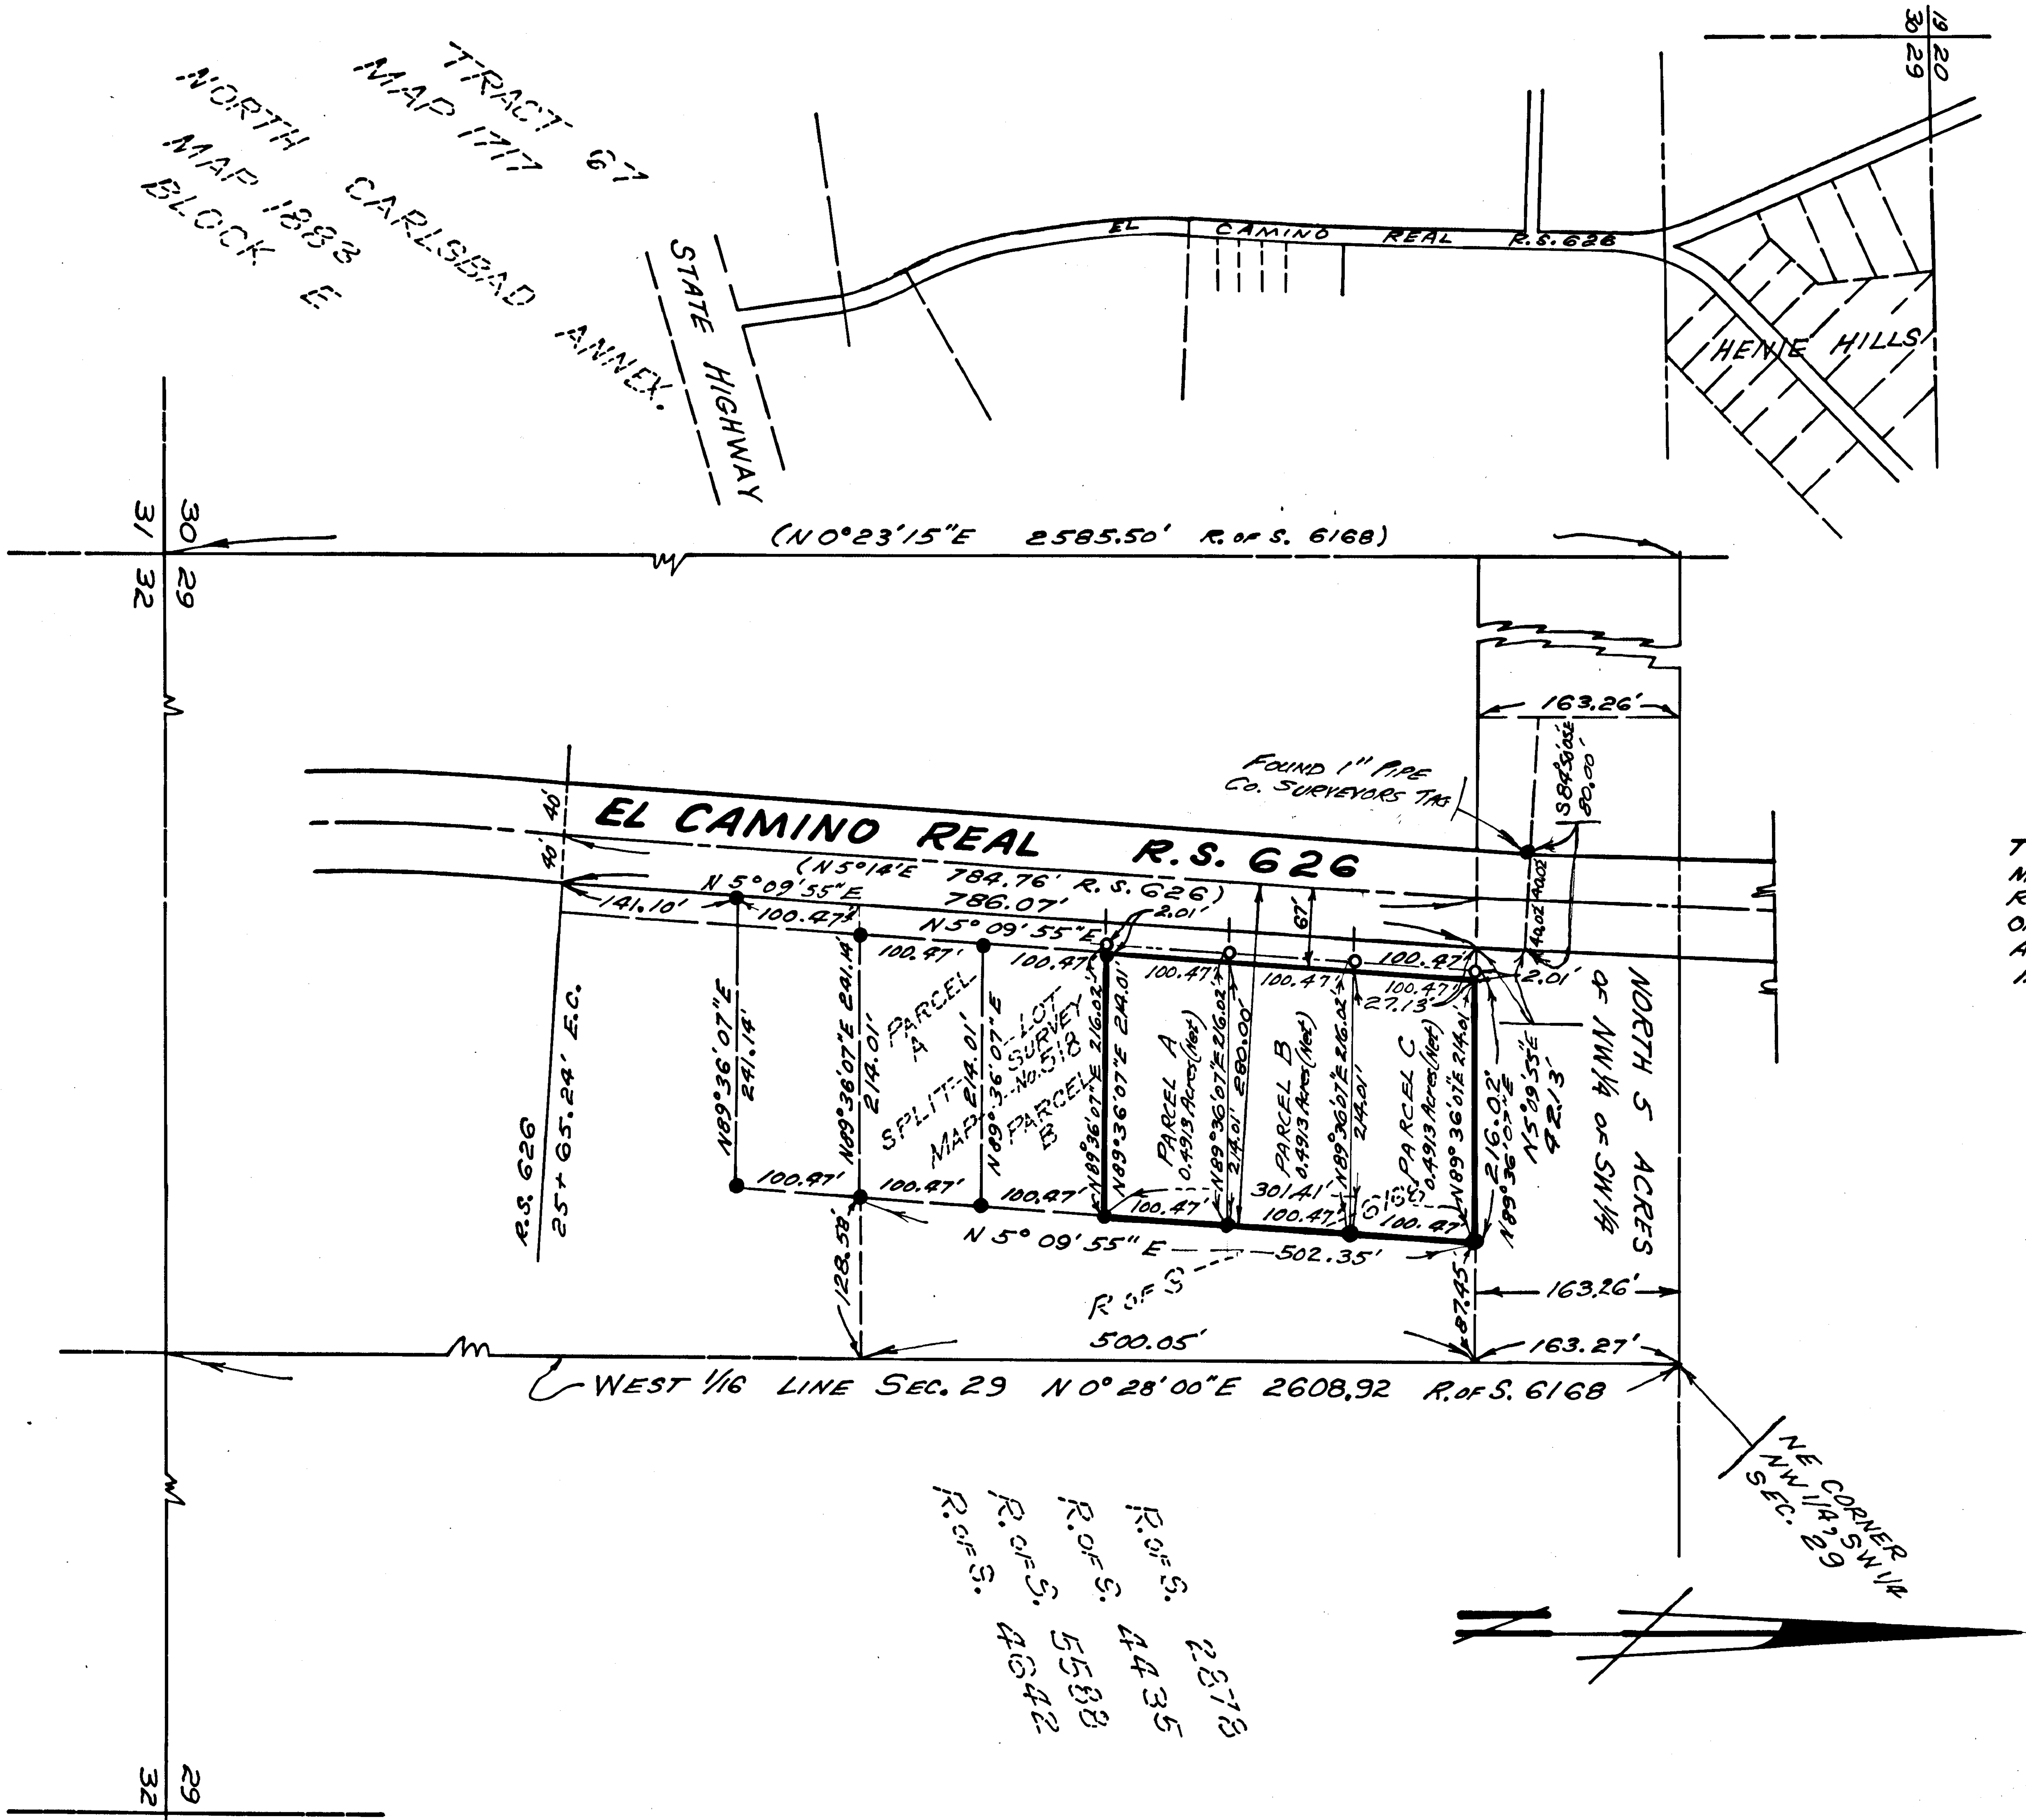

PORTION OF THE NW 1/4 OF THE SW 1/4 OF SECTION 29, T11S, R4W, S.B.M. OCEANSIDE, CALIFORNIA

LEGEND:

●- FOUND 3/4" IRON PIPE AND TAG L.S. 2789 PER R. OF S. 6168 AND LOT SPLIT MAP No. 518

o- SET LEAD AND TAG L.S. 2717 AT 2.00 FOOT OFFSET LINE ON PROLONGATIONS OF PARCEL LINES.

THIS MAP CORRECTLY REPRESENTS A SURVEY MADE BY ME IN CONFORMANCE WITH THE REQUIREMENTS OF CHAPTER 15, DIVISION 3, OF THE BUSINESS AND PROFESSIONS CODE AT THE REQUEST OF: DR. WALTER N. JOHNSON IN APRIL, 1971.

THOMAS H. SHUTTLEWORTH
L.S. 2717

BASIS OF BEARINGS

THE WESTERLY BOUNDARY OF THE SW1/4 OF SECTION 29, TOWNSHIP 11 SOUTH, RANGE 4 WEST, S.B.M. AS SHOWN ON RECORD OF SURVEY MAP NO. 4642, i.e. N 0°23'15"E

APPROVED:
Alton L Ruden Aug 25, 1971

OCEANSIDE CITY ENGINEER
A.L. RUDEN RCE. 10163

LOT SPLIT

PREPARED FOR:
DR. WALTER N. JOHNSON
2112 EL CAMINO REAL
OCEANSIDE, CALIFORNIA - 92054
714-757-1554

DRAWN S.W.S.	THOMAS H. SHUTTLEWORTH LICENSED LAND SURVEYOR	DATE AUGUST 12, 1971
CHECKED T.H.S	Thomas H. Shuttleworth L.S. 2717	SCALE 1" = 100'
	P.O. BOX---- ---1515 LA JOLLA, CALIFORNIA 454-4736	SHEET 1 OF 1

520