SPLIT LOT MAP #521

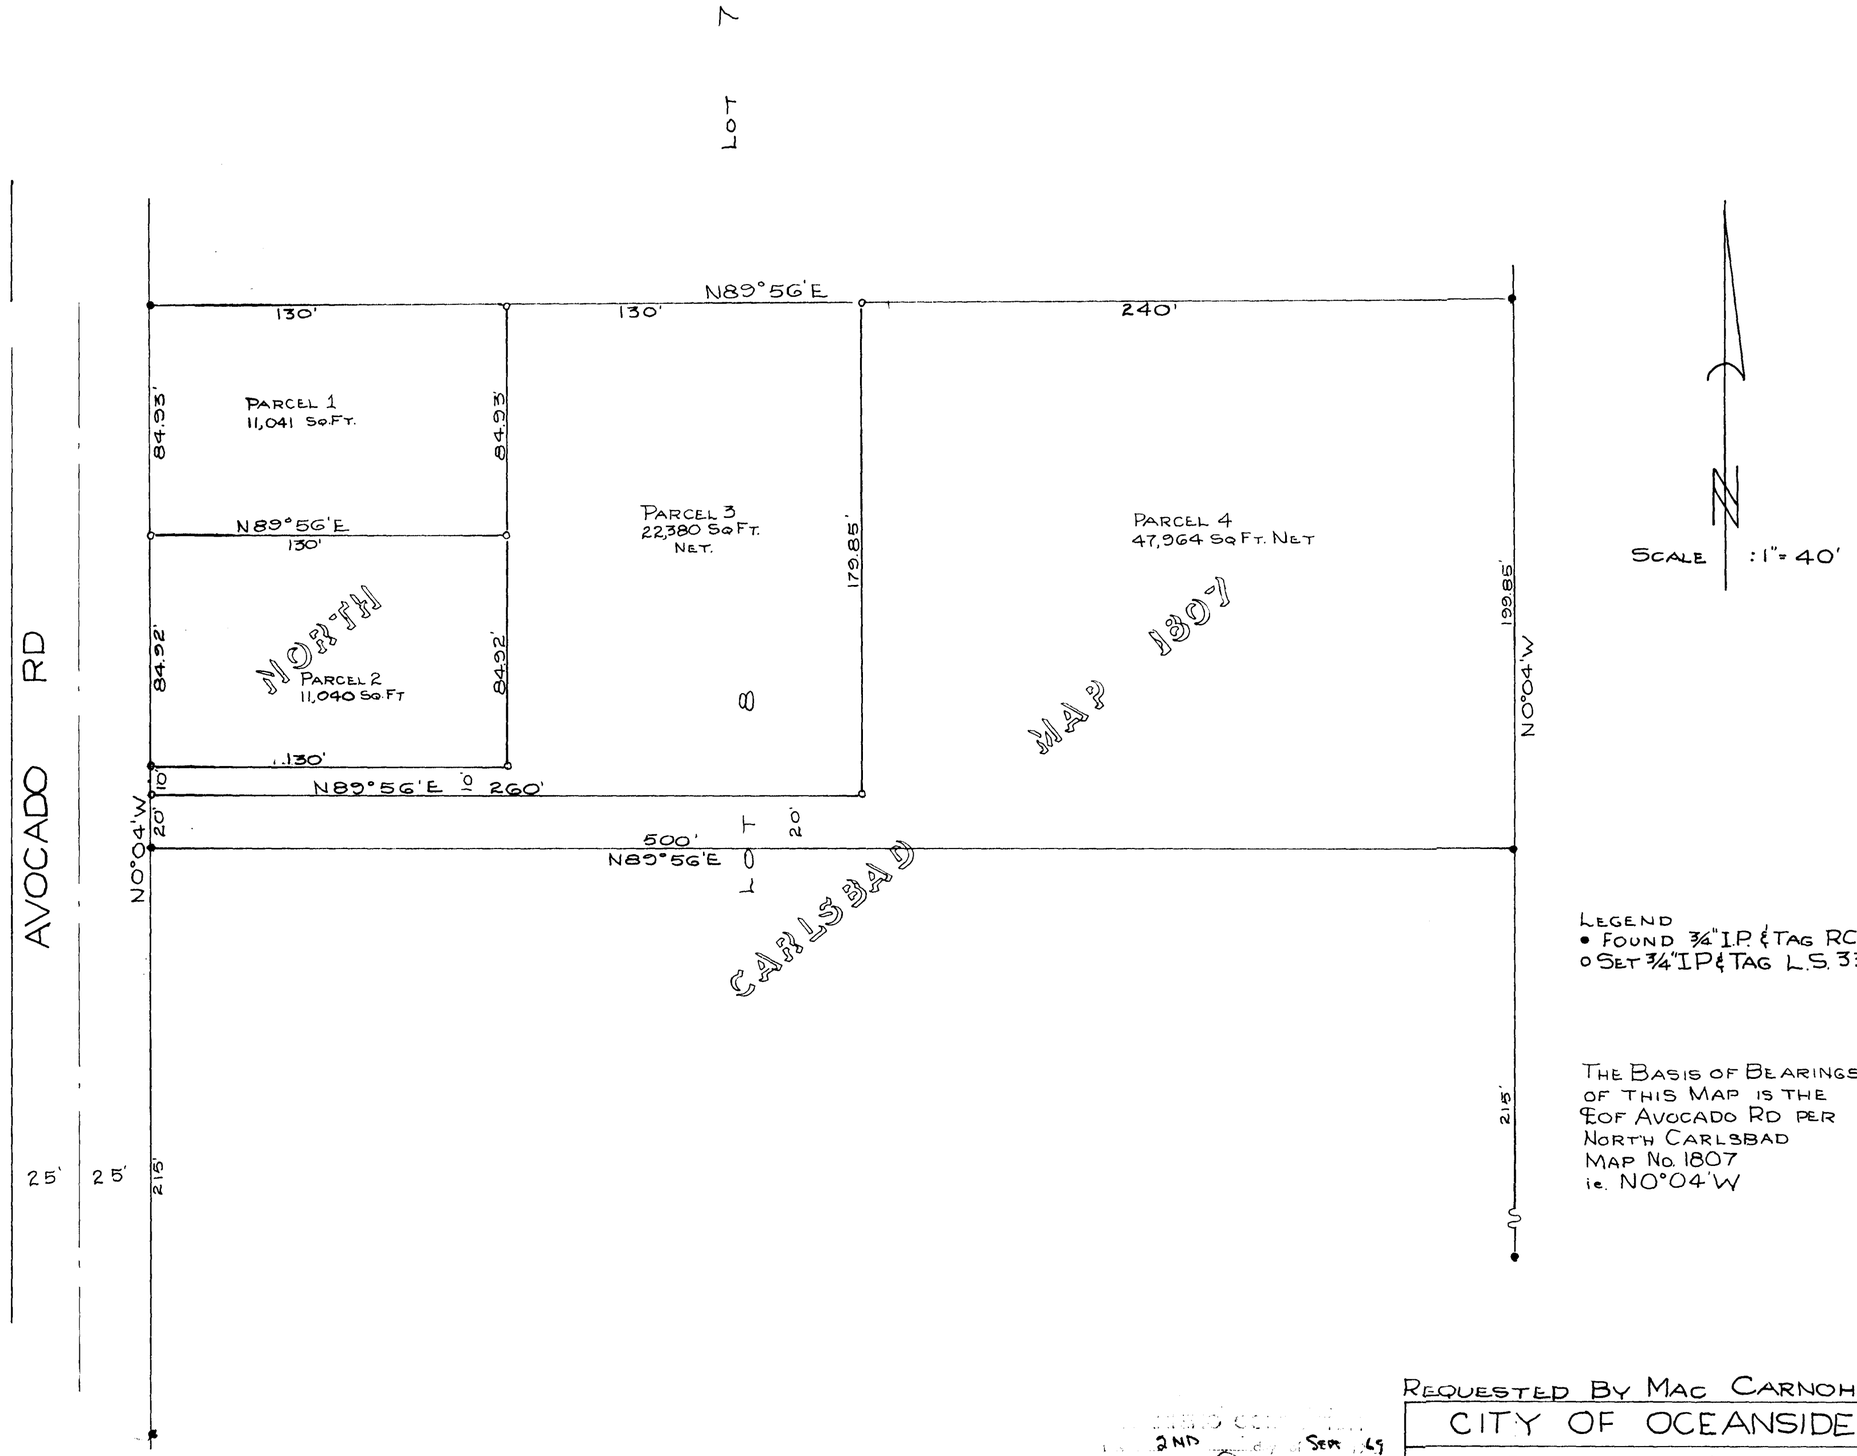

LEGEND
• FOUND ¾" I.P. & TAG RCE 9120
o SET ¾" IP & TAG L.S. 3380

THE BASIS OF BEARINGS OF THIS MAP IS THE ℄ OF AVOCADO RD PER NORTH CARLSBAD MAP No. 1807 ie. N0°04'W

2ND day of SEPT, 69
Resolution No. 69-P71
Secretary

REQUESTED BY MAC CARNOHAN

CITY OF OCEANSIDE

PORTION OF LOT 8
NORTH CARLSBAD MAP 1807

SURVEYED BY NEAL M. WESSEL

APPROVED Alton Ruden
CITY ENGINEER
12-10-1969
DATE

NEAL M. WESSEL
L. S. 3380

OCT. 1, 1969
DATE