SPLIT LOT MAP #533

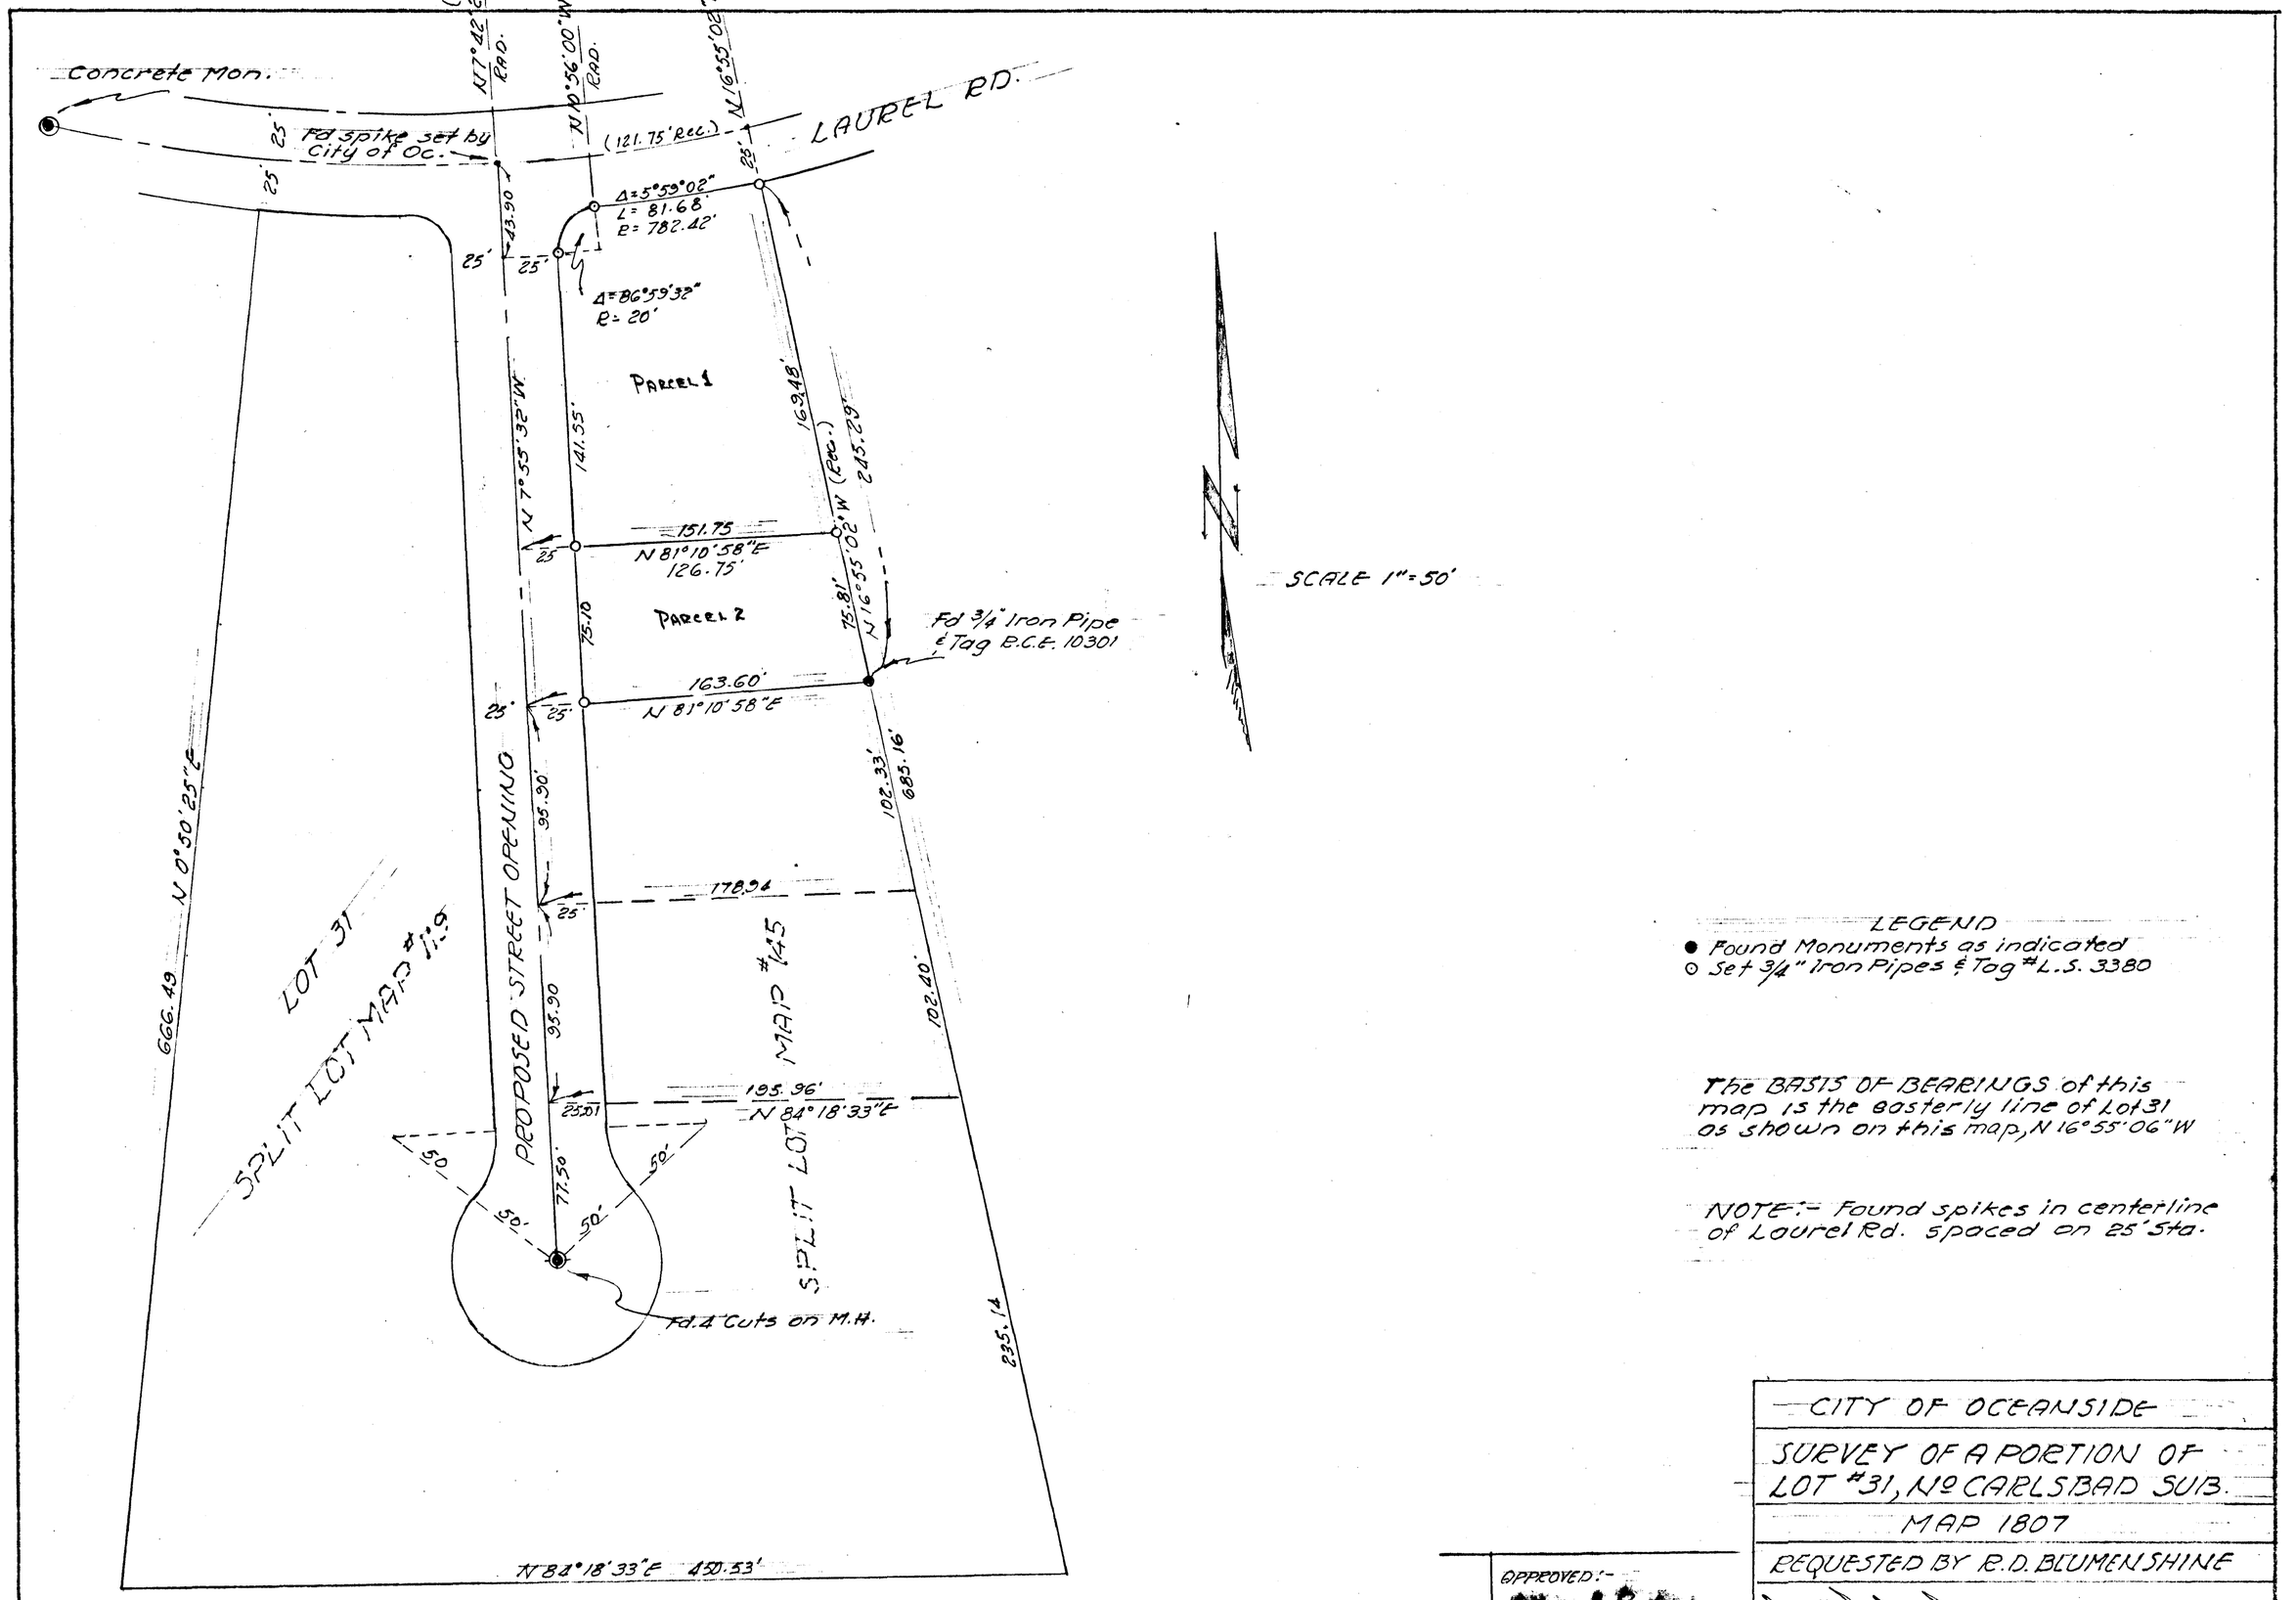

LEGEND
- ● Found Monuments as indicated
- ⊙ Set 3/4" Iron Pipes & Tag #L.S. 3380

The BASIS OF BEARINGS of this map is the easterly line of Lot 31 as shown on this map, N 16°55'06" W

NOTE:- Found spikes in centerline of Laurel Rd. spaced on 25' Sta.

CITY OF OCEANSIDE

SURVEY OF A PORTION OF LOT #31, Nº CARLSBAD SUB. MAP 1807

REQUESTED BY R.D. BLUMENSHINE

APPROVED:-
Alton L. Rudick
ALTON L. RUDICK REG. 10163
3-4-1971
DATE

NEAL WESSEL L.S. #3380
NOV. 5, 1967
DATE

DAN M.S.B.