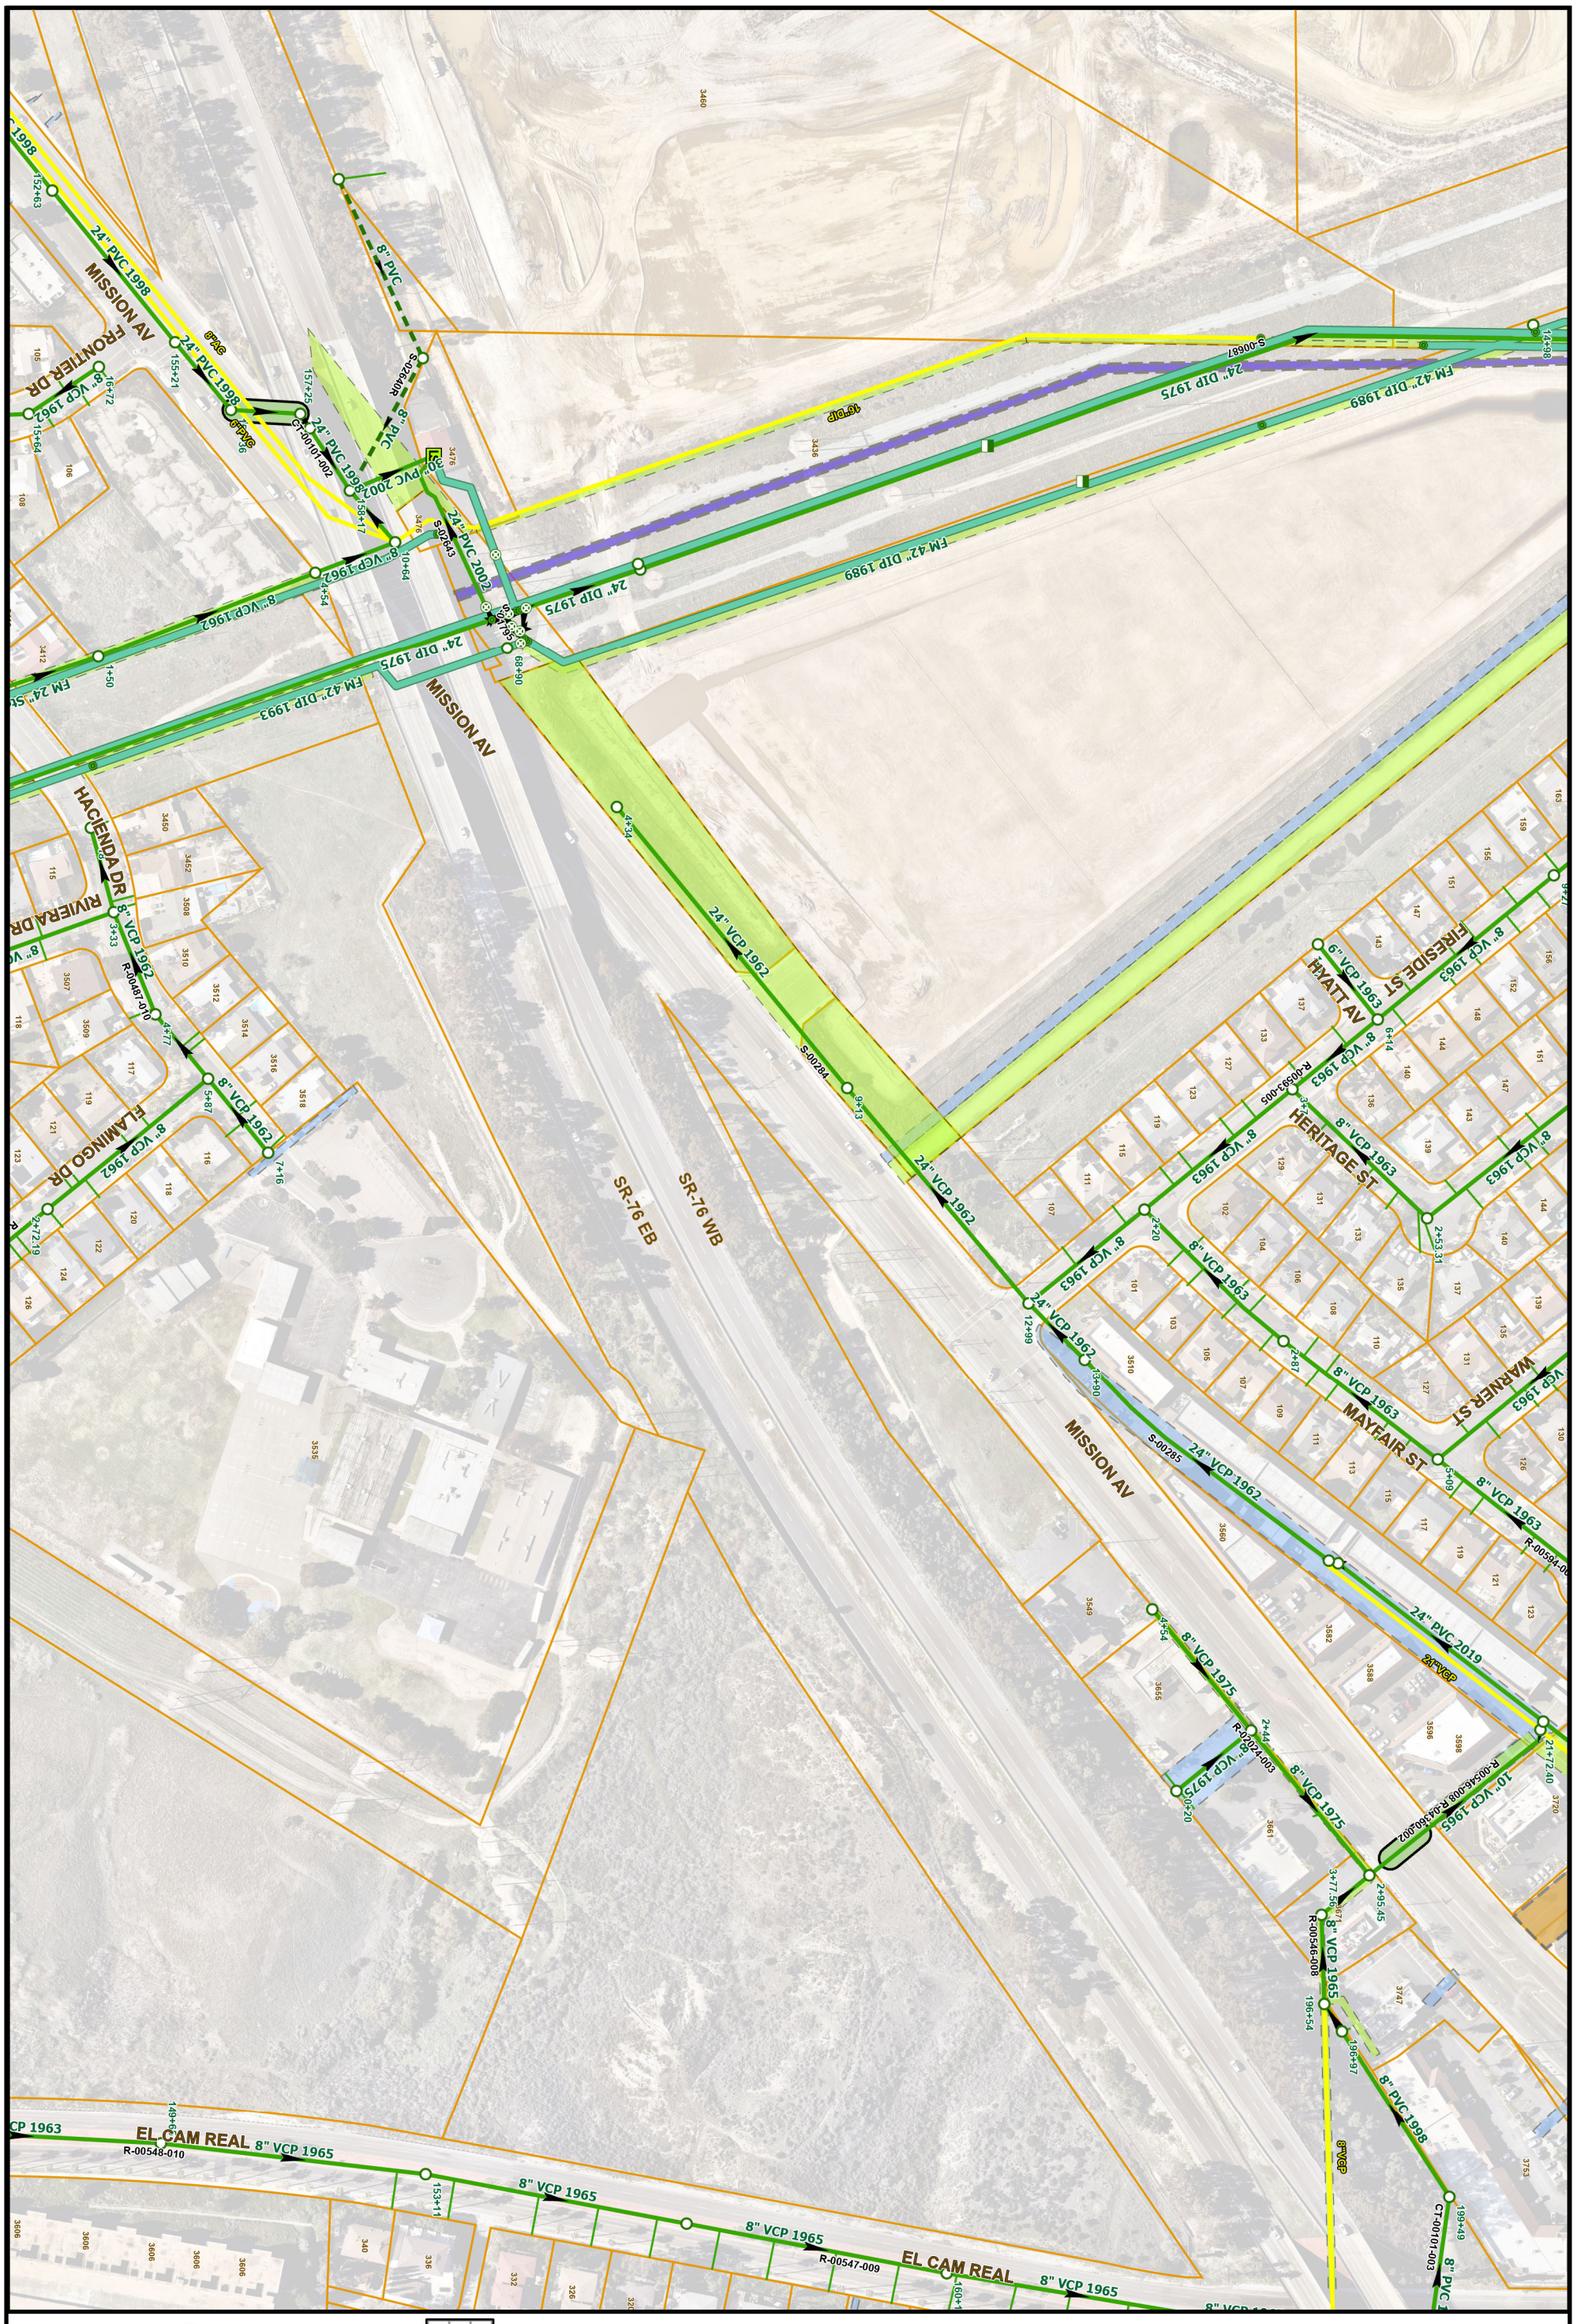


**I18**

1" = 200'

N

| | | |
|---|---|---|
| H19 | H18 | H17 |
| I19 | I18 | I17 |
| J19 | J18 | J17 |

PAGE INDEX

# Sewer Atlas Map No. I18

- THIS MAP PREPARED SOLELY FOR ILLUSTRATION PURPOSE & IS NOT TO BE RELIED UPON FOR ENGINEERING DRAWINGS.
- SOME INFORMATION MAY NOT BE ACCURATE.

10/11/2023