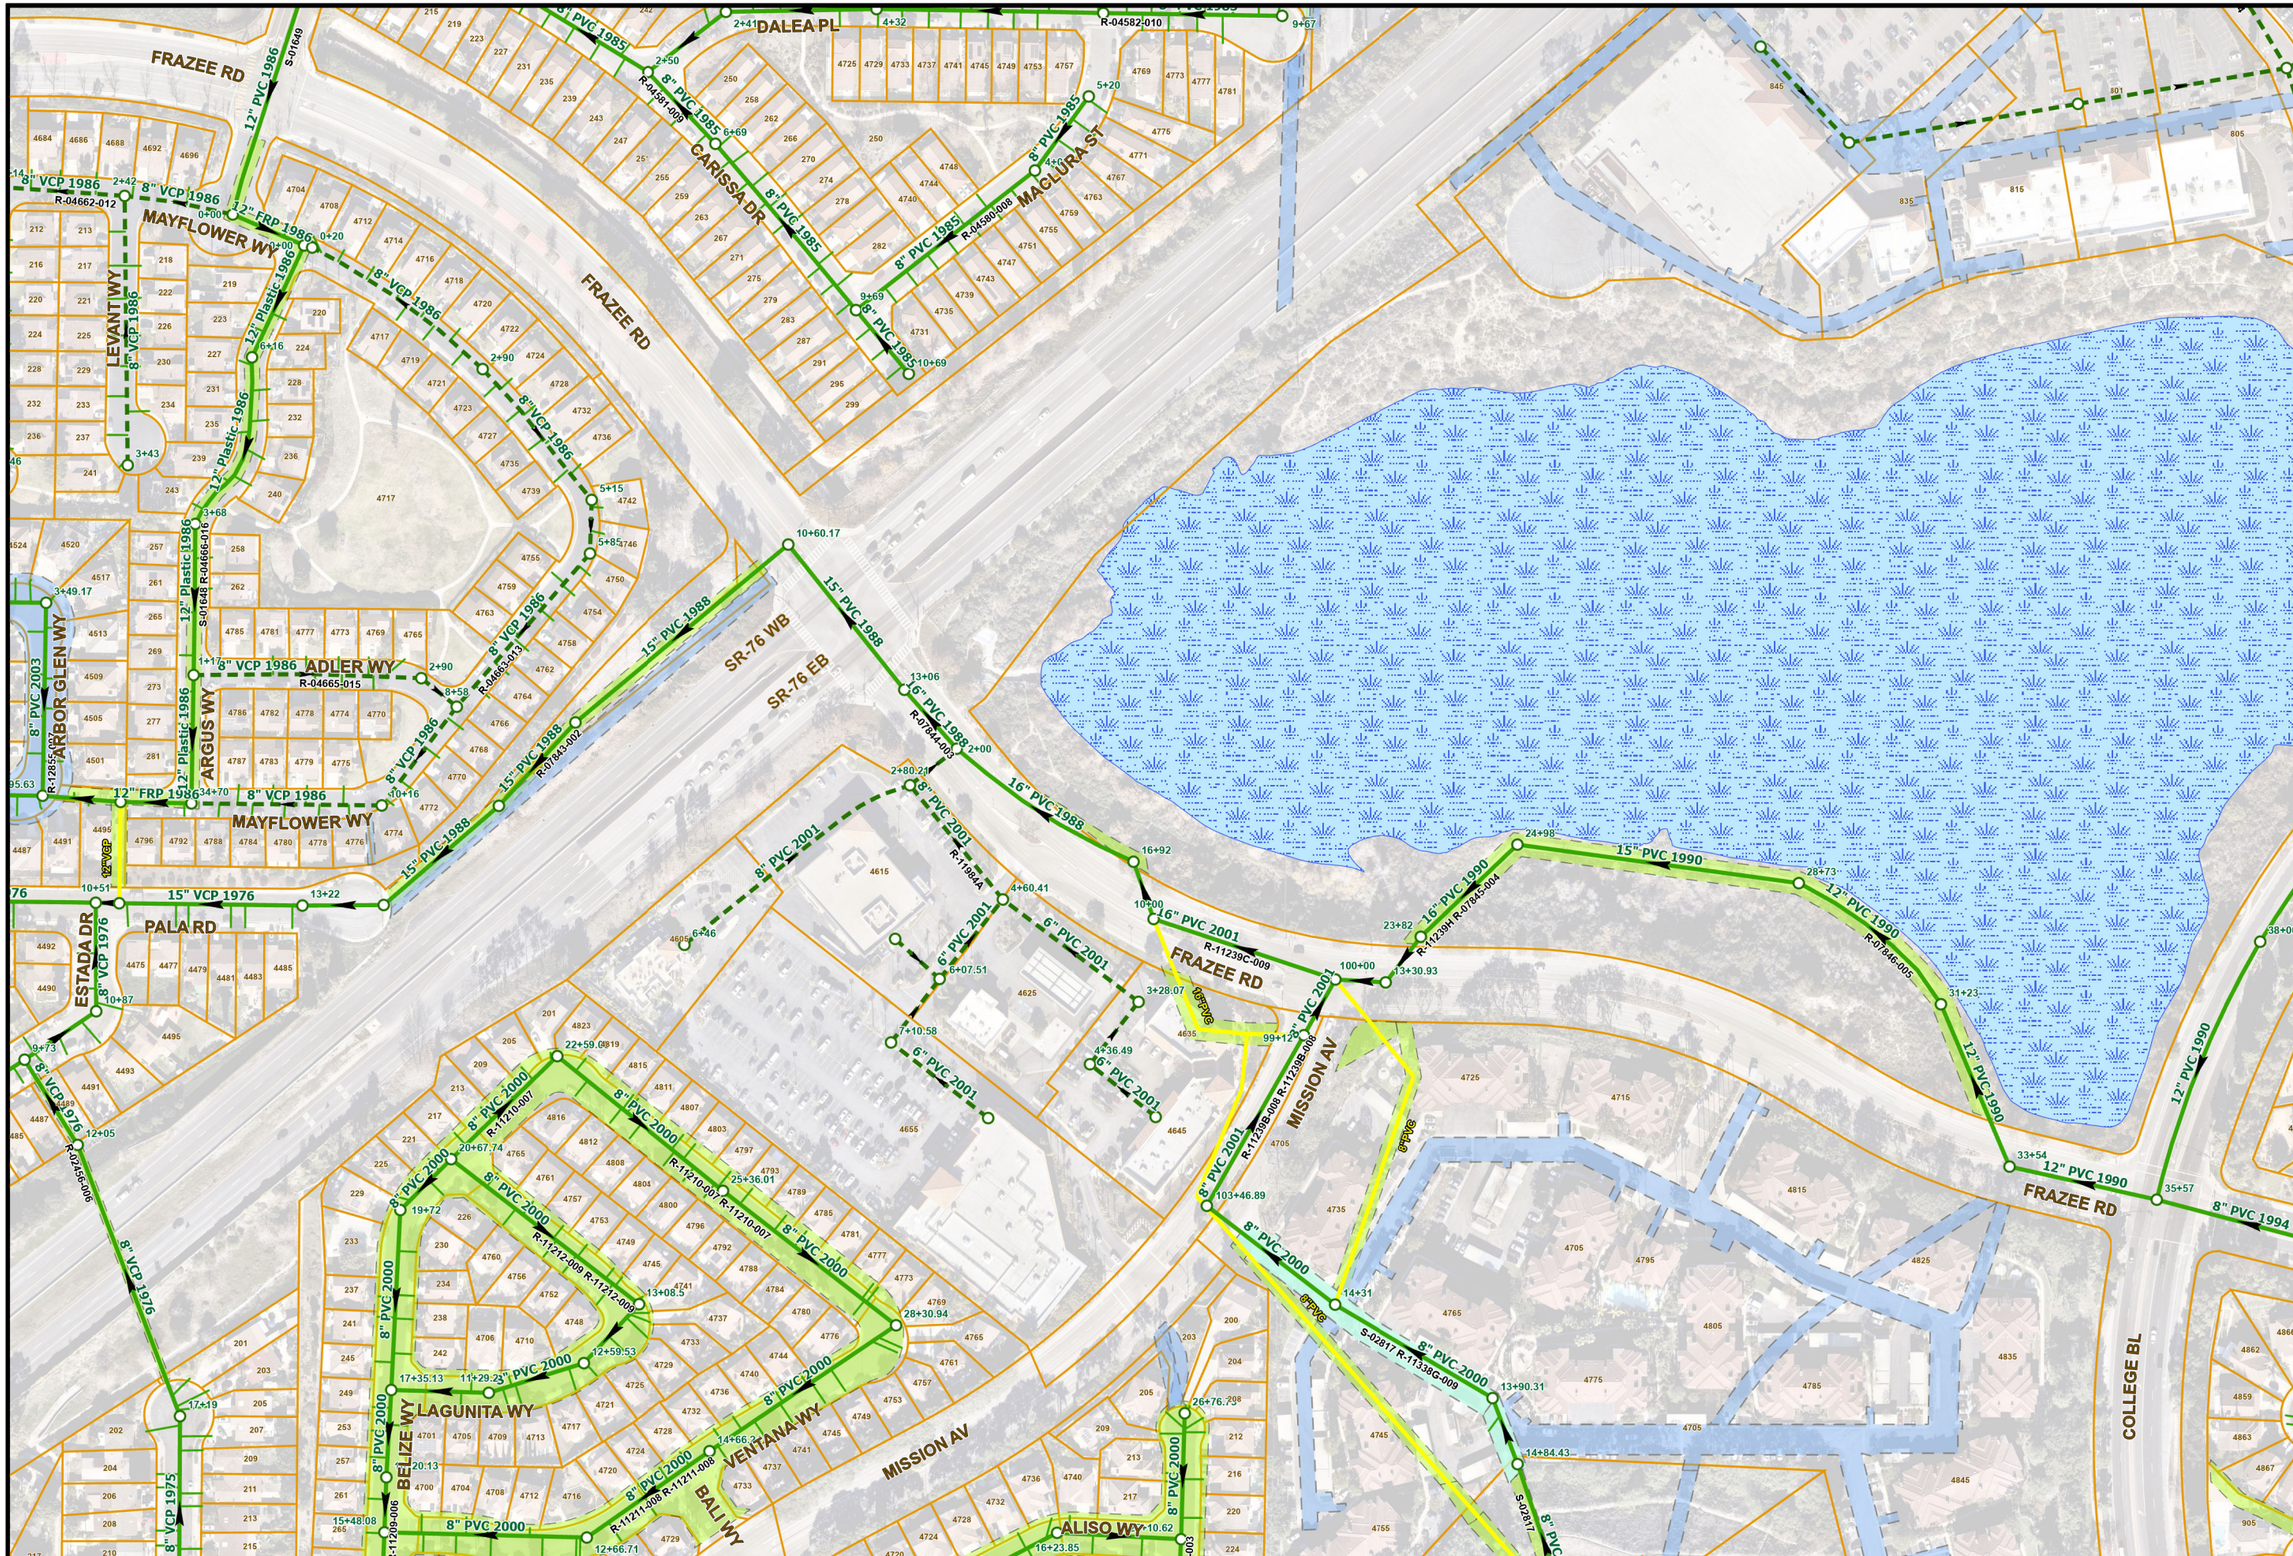

10/11/2023

- THIS MAP PREPARED SOLELY FOR ILLUSTRATION PURPOSE &
- IS NOT TO BE RELIED UPON FOR ENGINEERING DRAWINGS.
- SOME INFORMATION MAY NOT BE ACCURATE.

Sewer Atlas Map No. M15

PAGE INDEX

L14	M14	N14
L15	M15	N15
L16	M16	N16

N

1" = 200'

M15