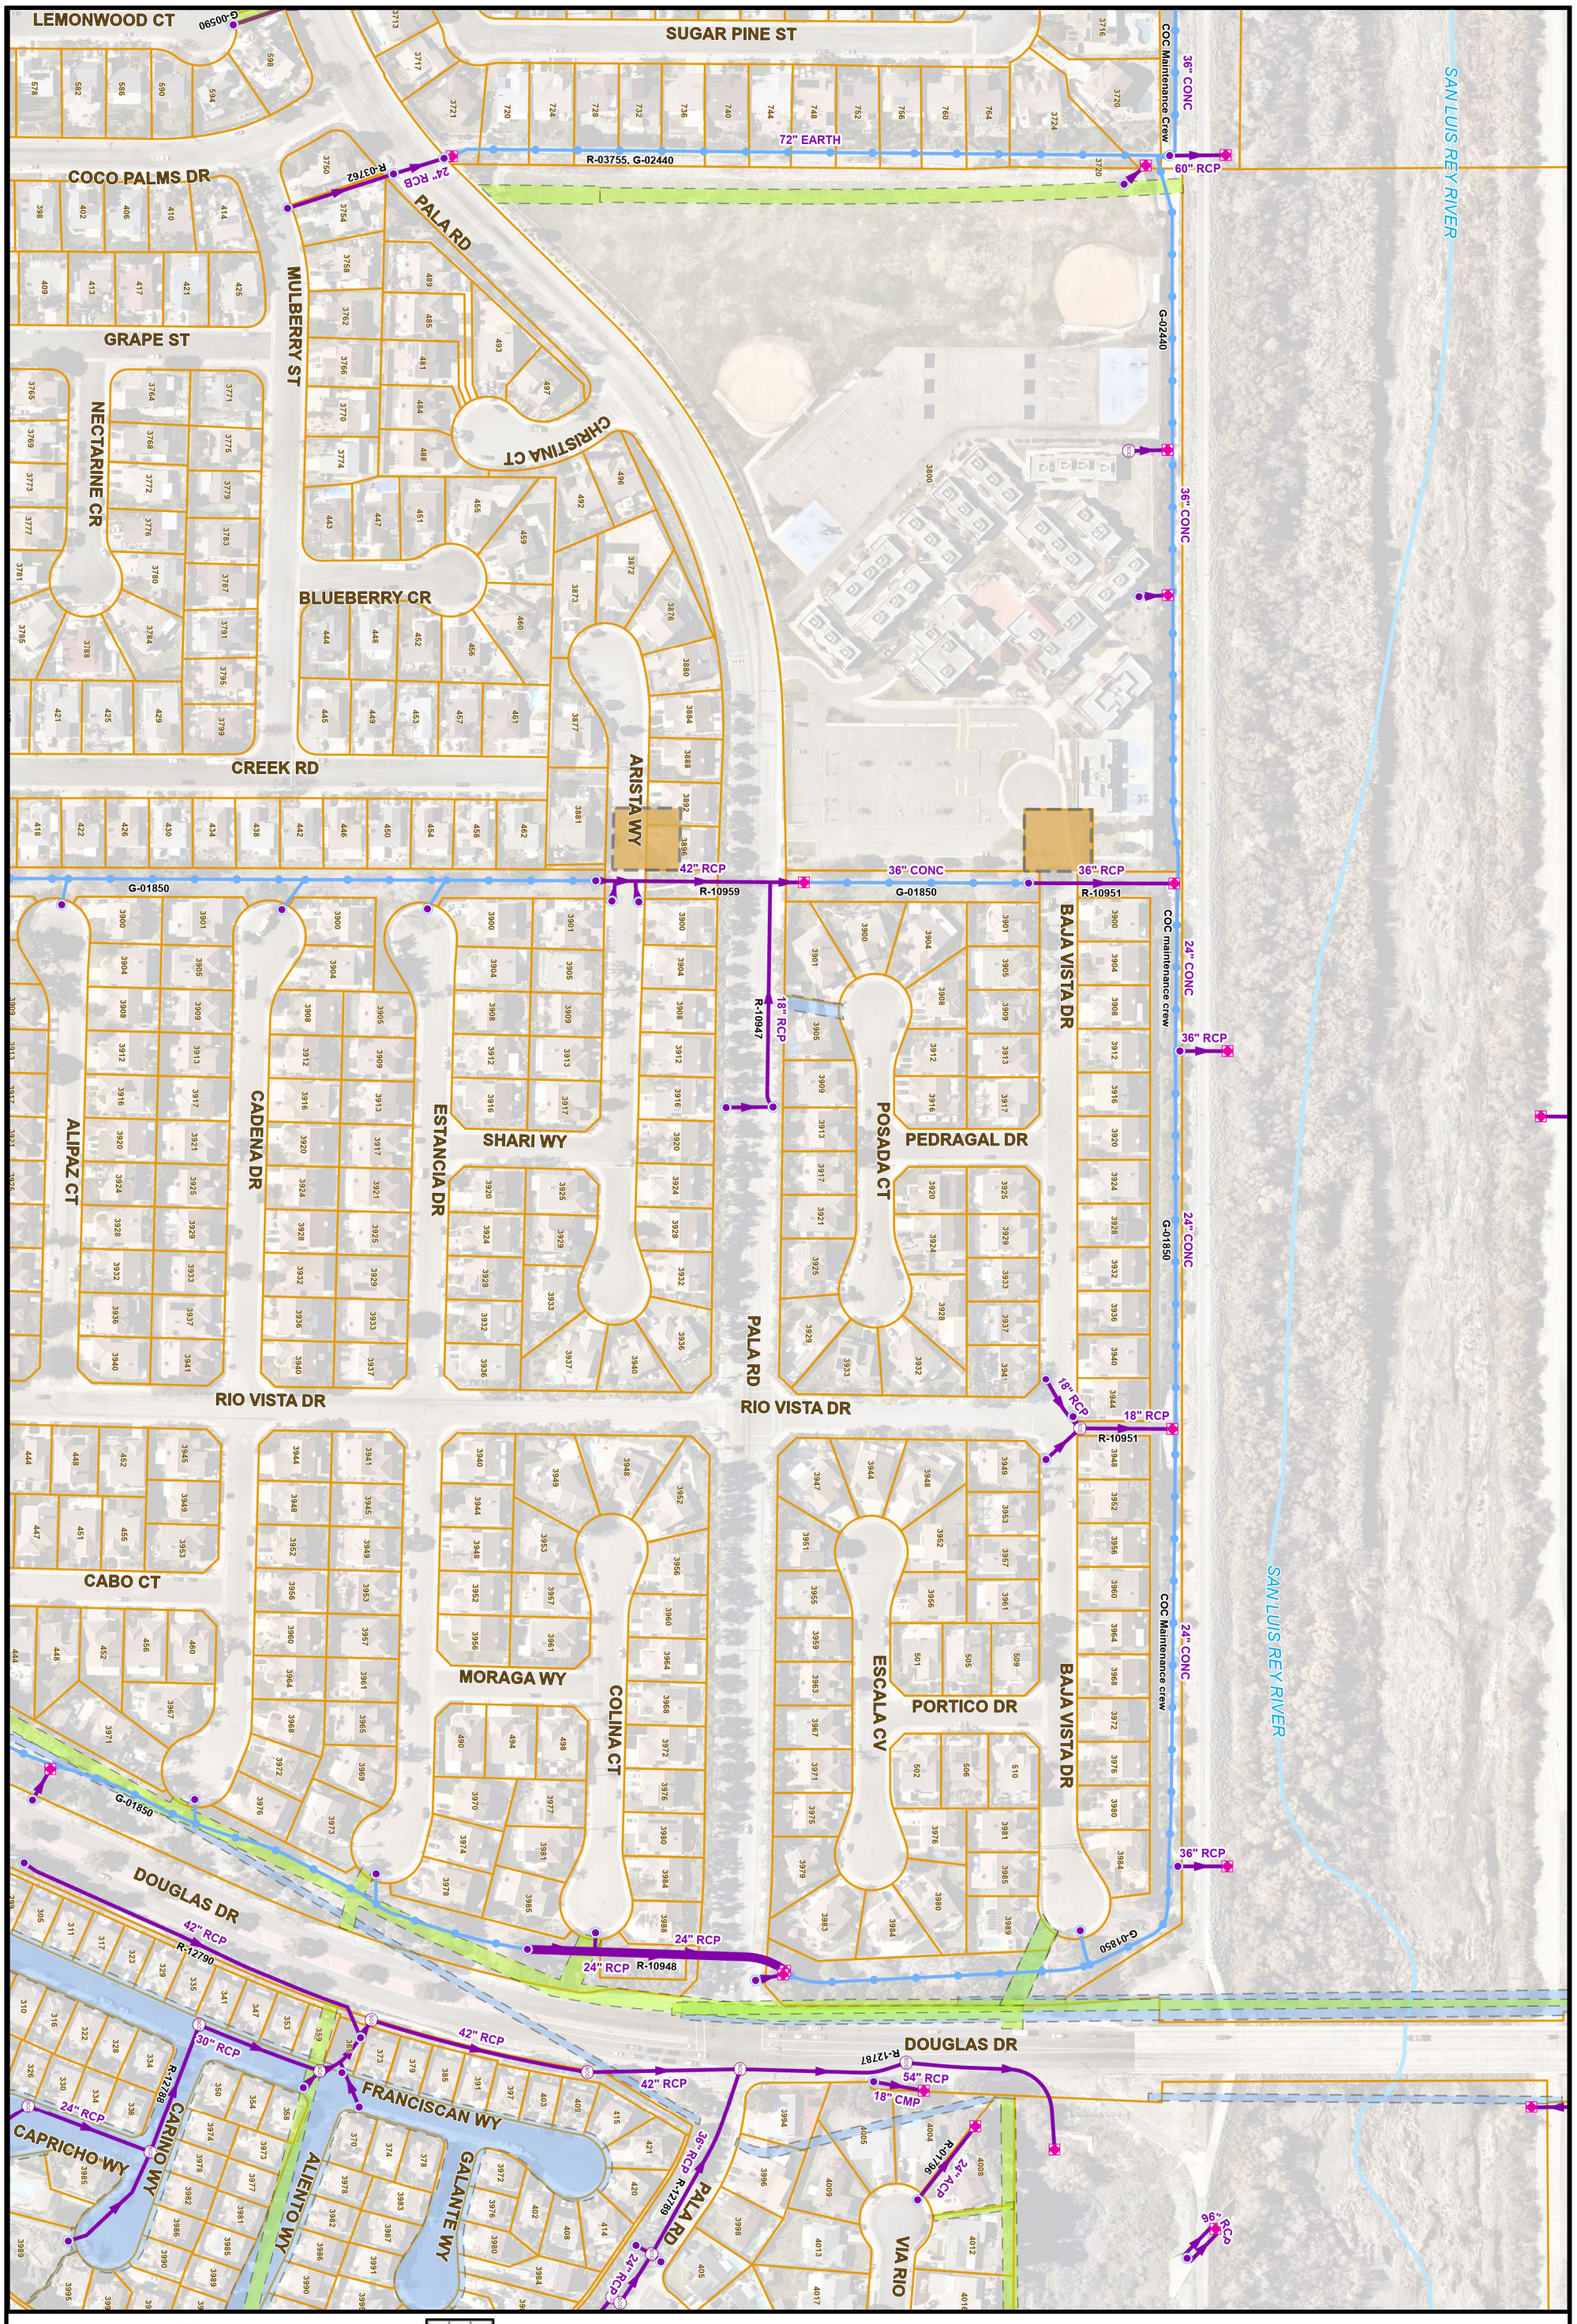

J15

1" = 200'

N

J16	J15	J14
K16	K15	K14

PAGE INDEX

Storm Atlas Map No. J15

- THIS MAP PREPARED SOLELY FOR ILLUSTRATION PURPOSE & IS NOT TO BE RELIED UPON FOR ENGINEERING DRAWINGS.
- SOME INFORMATION MAY NOT BE ACCURATE.

10/11/2023