10/11/2023

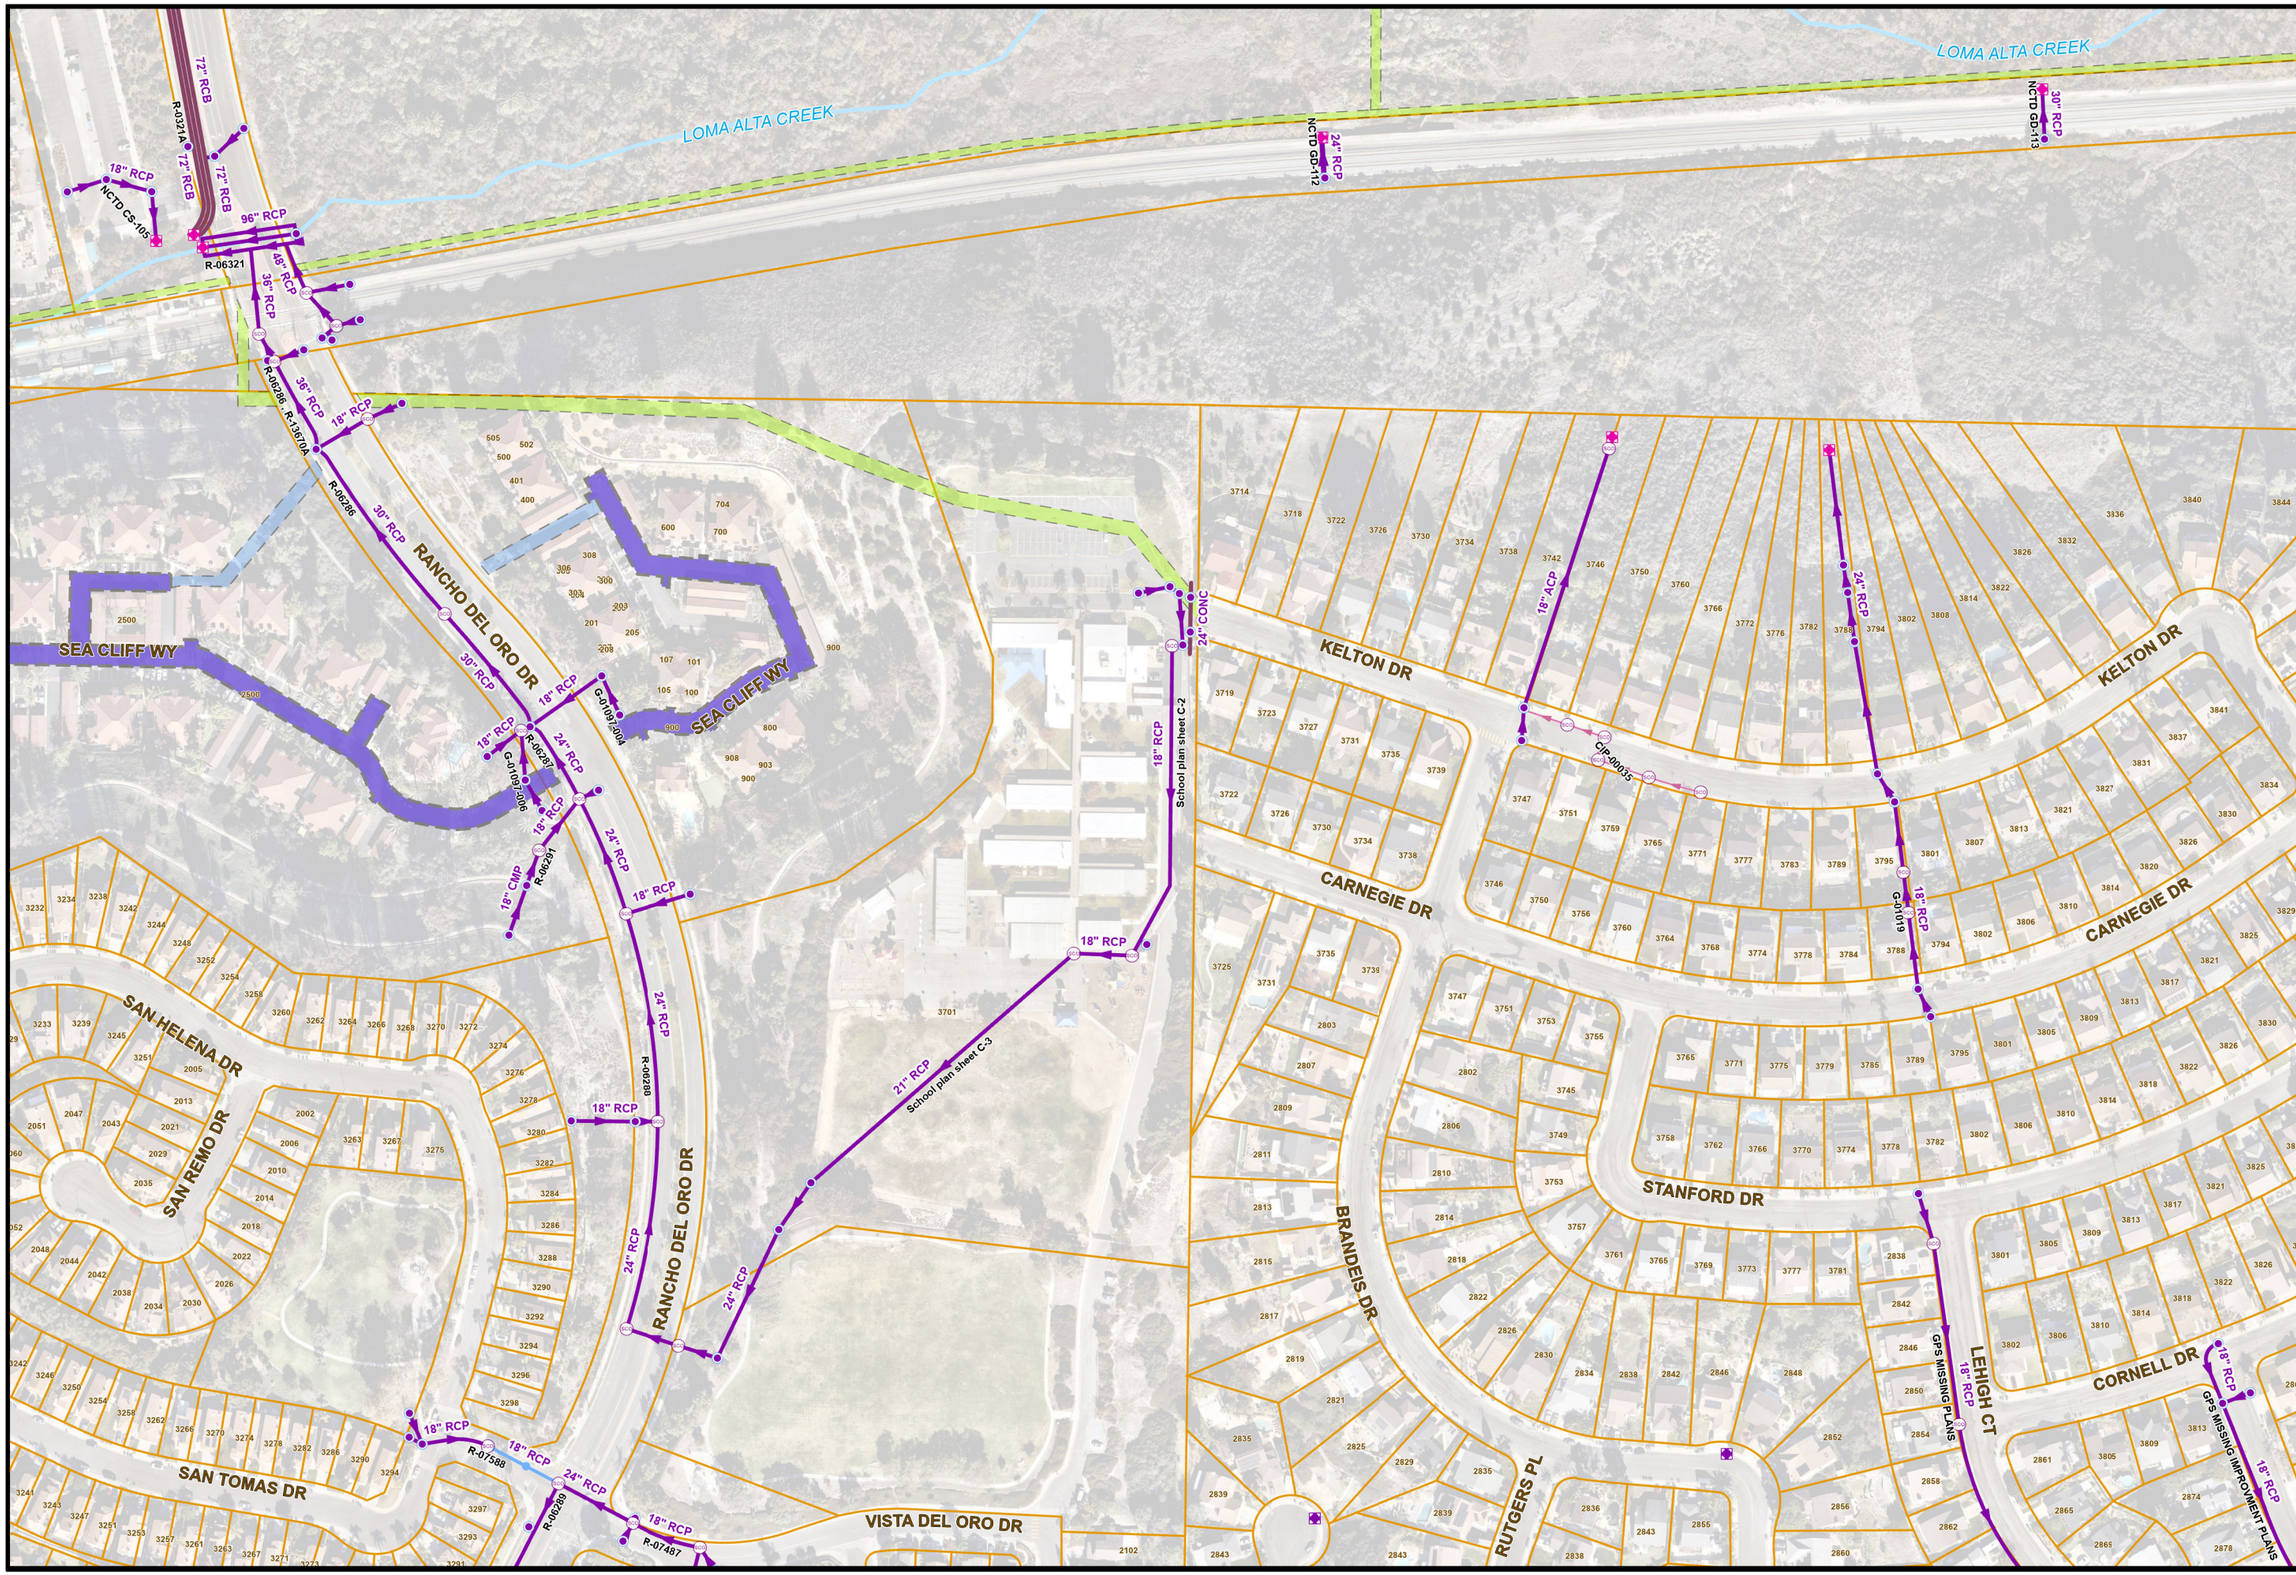

- THIS MAP PREPARED SOLELY FOR ILLUSTRATION PURPOSE & IS NOT TO BE RELIED UPON FOR ENGINEERING DRAWINGS.
- SOME INFORMATION MAY NOT BE ACCURATE.

Storm Atlas Map No. L22

PAGE INDEX

K21	L21	M21
K22	L22	M22
K23	L23	M23

N

1" = 200'

L22