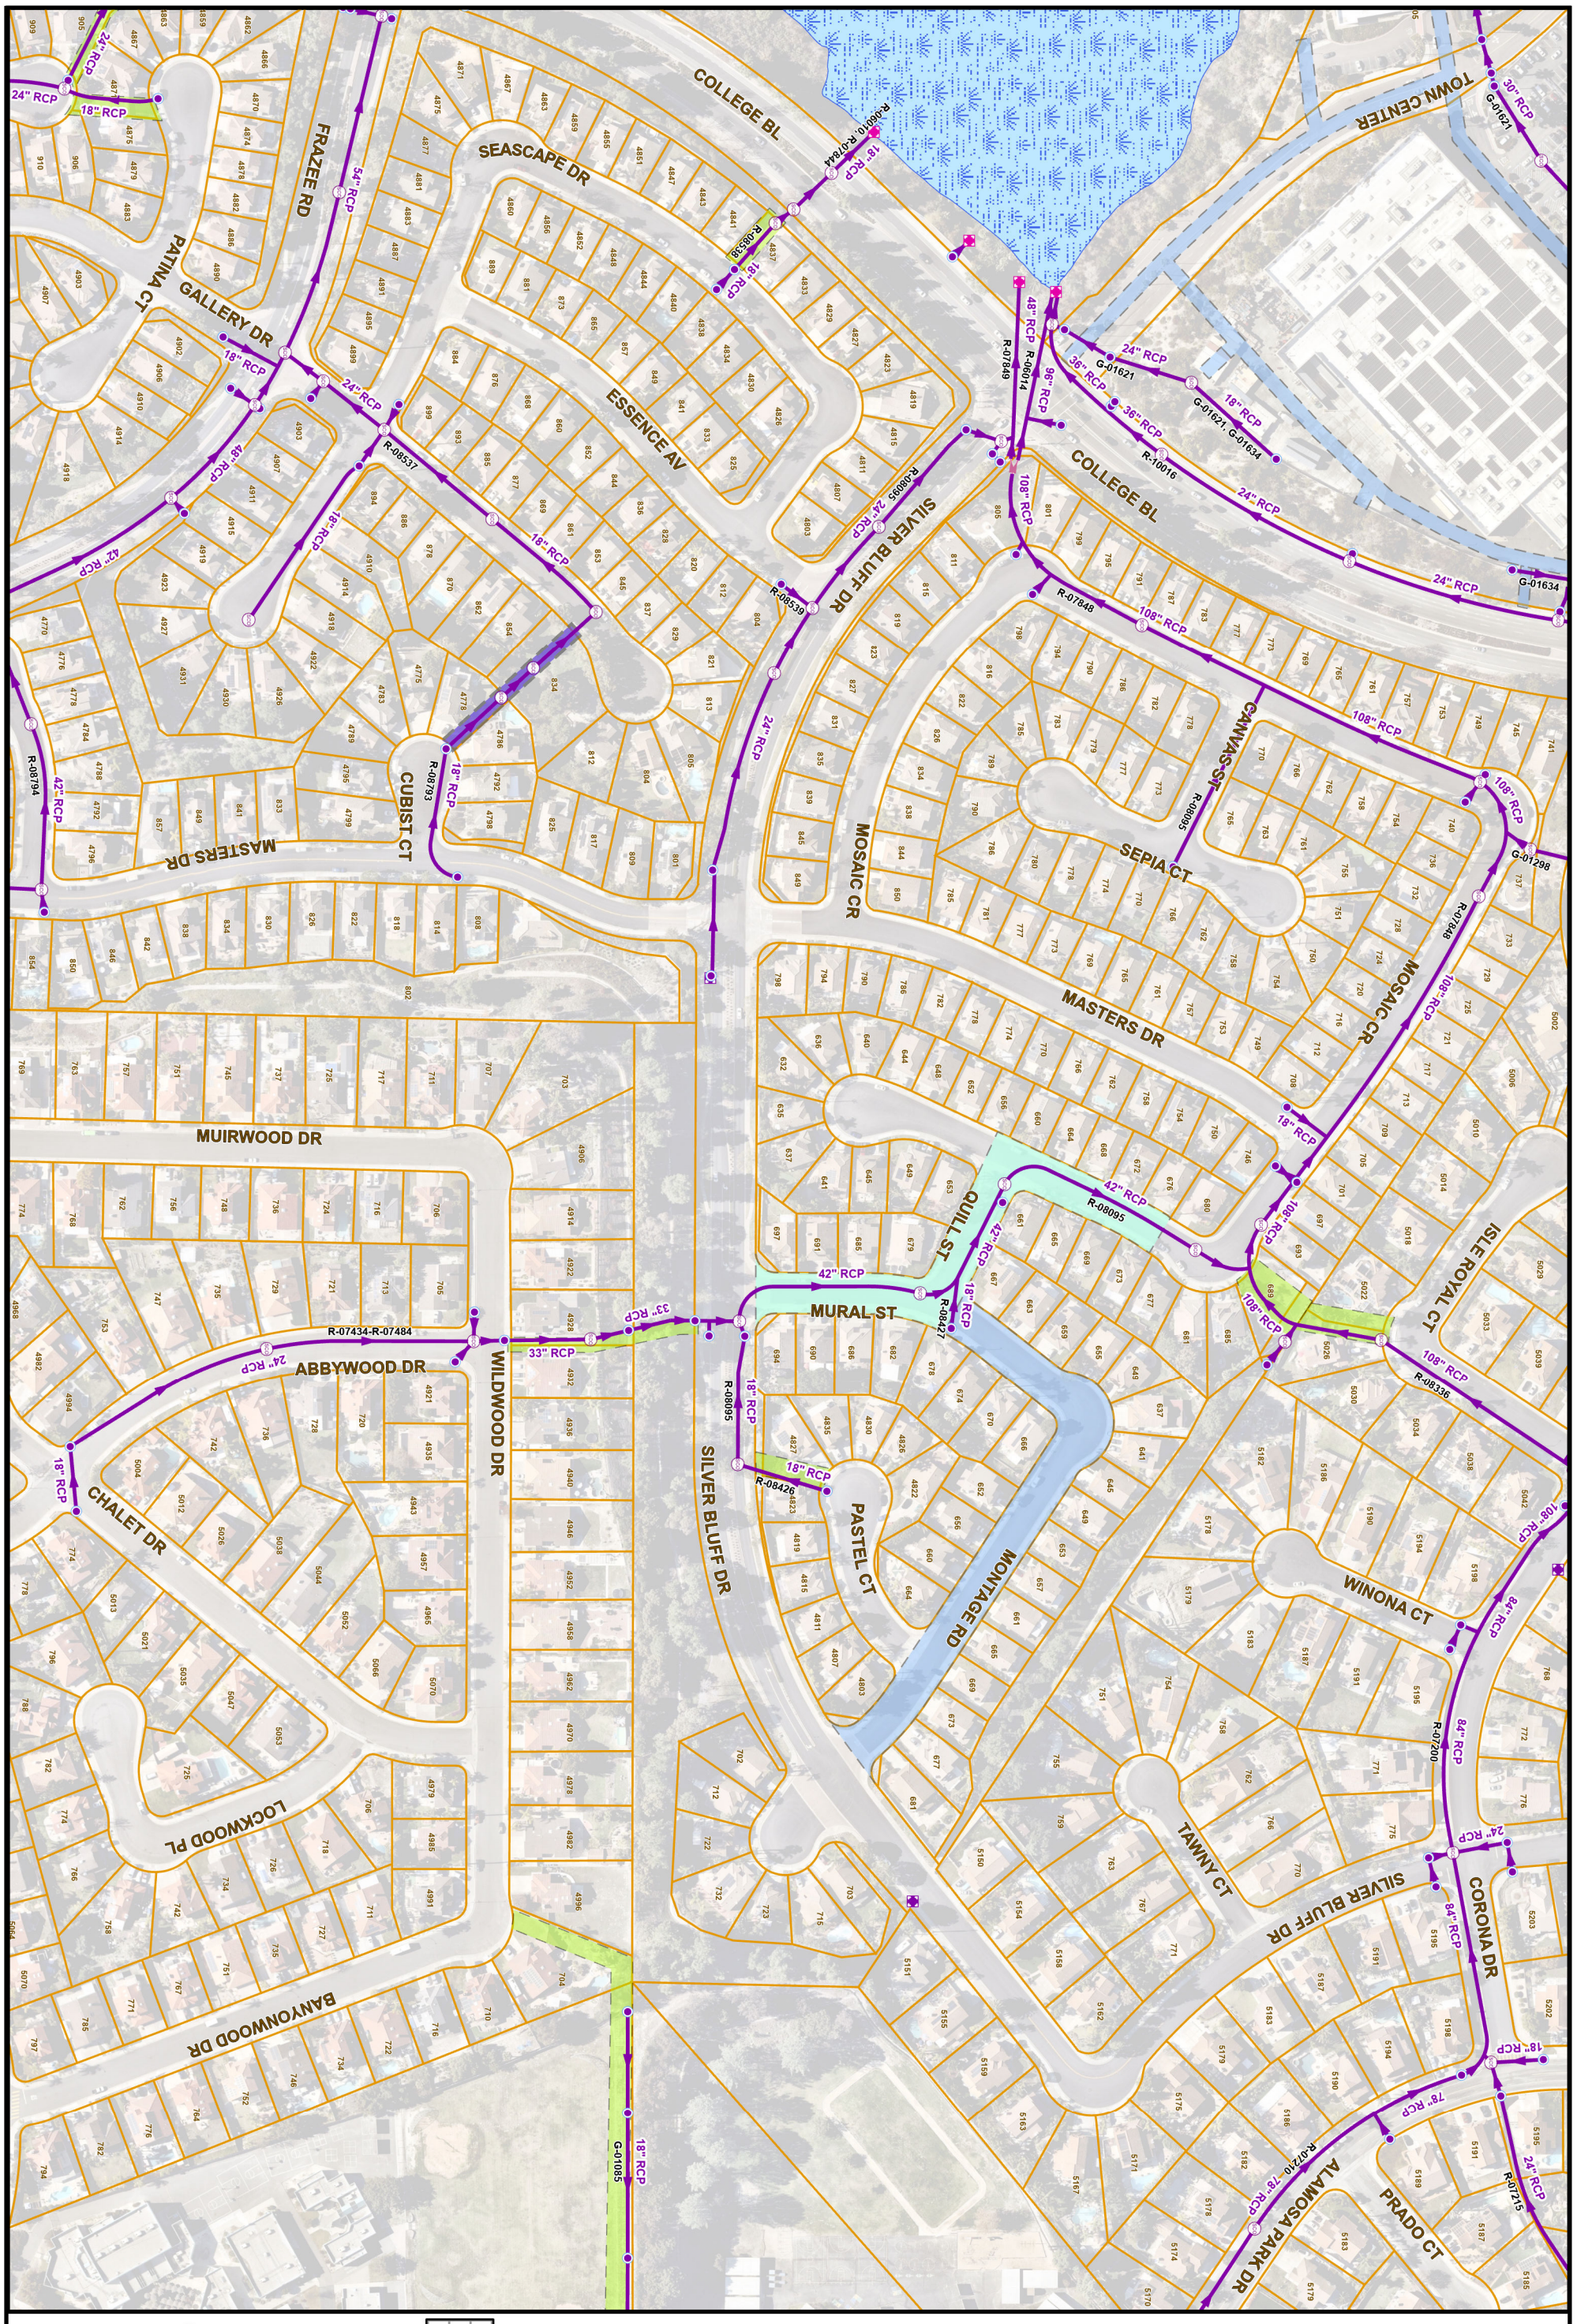

Storm Atlas Map No. N15

N15

1" = 200'

N

M16	M15	M14
N16	N15	N14
O16	O15	O14

PAGE INDEX

- THIS MAP PREPARED SOLELY FOR ILLUSTRATION PURPOSE & IS NOT TO BE RELIED UPON FOR ENGINEERING DRAWINGS.
- SOME INFORMATION MAY NOT BE ACCURATE.

10/11/2023