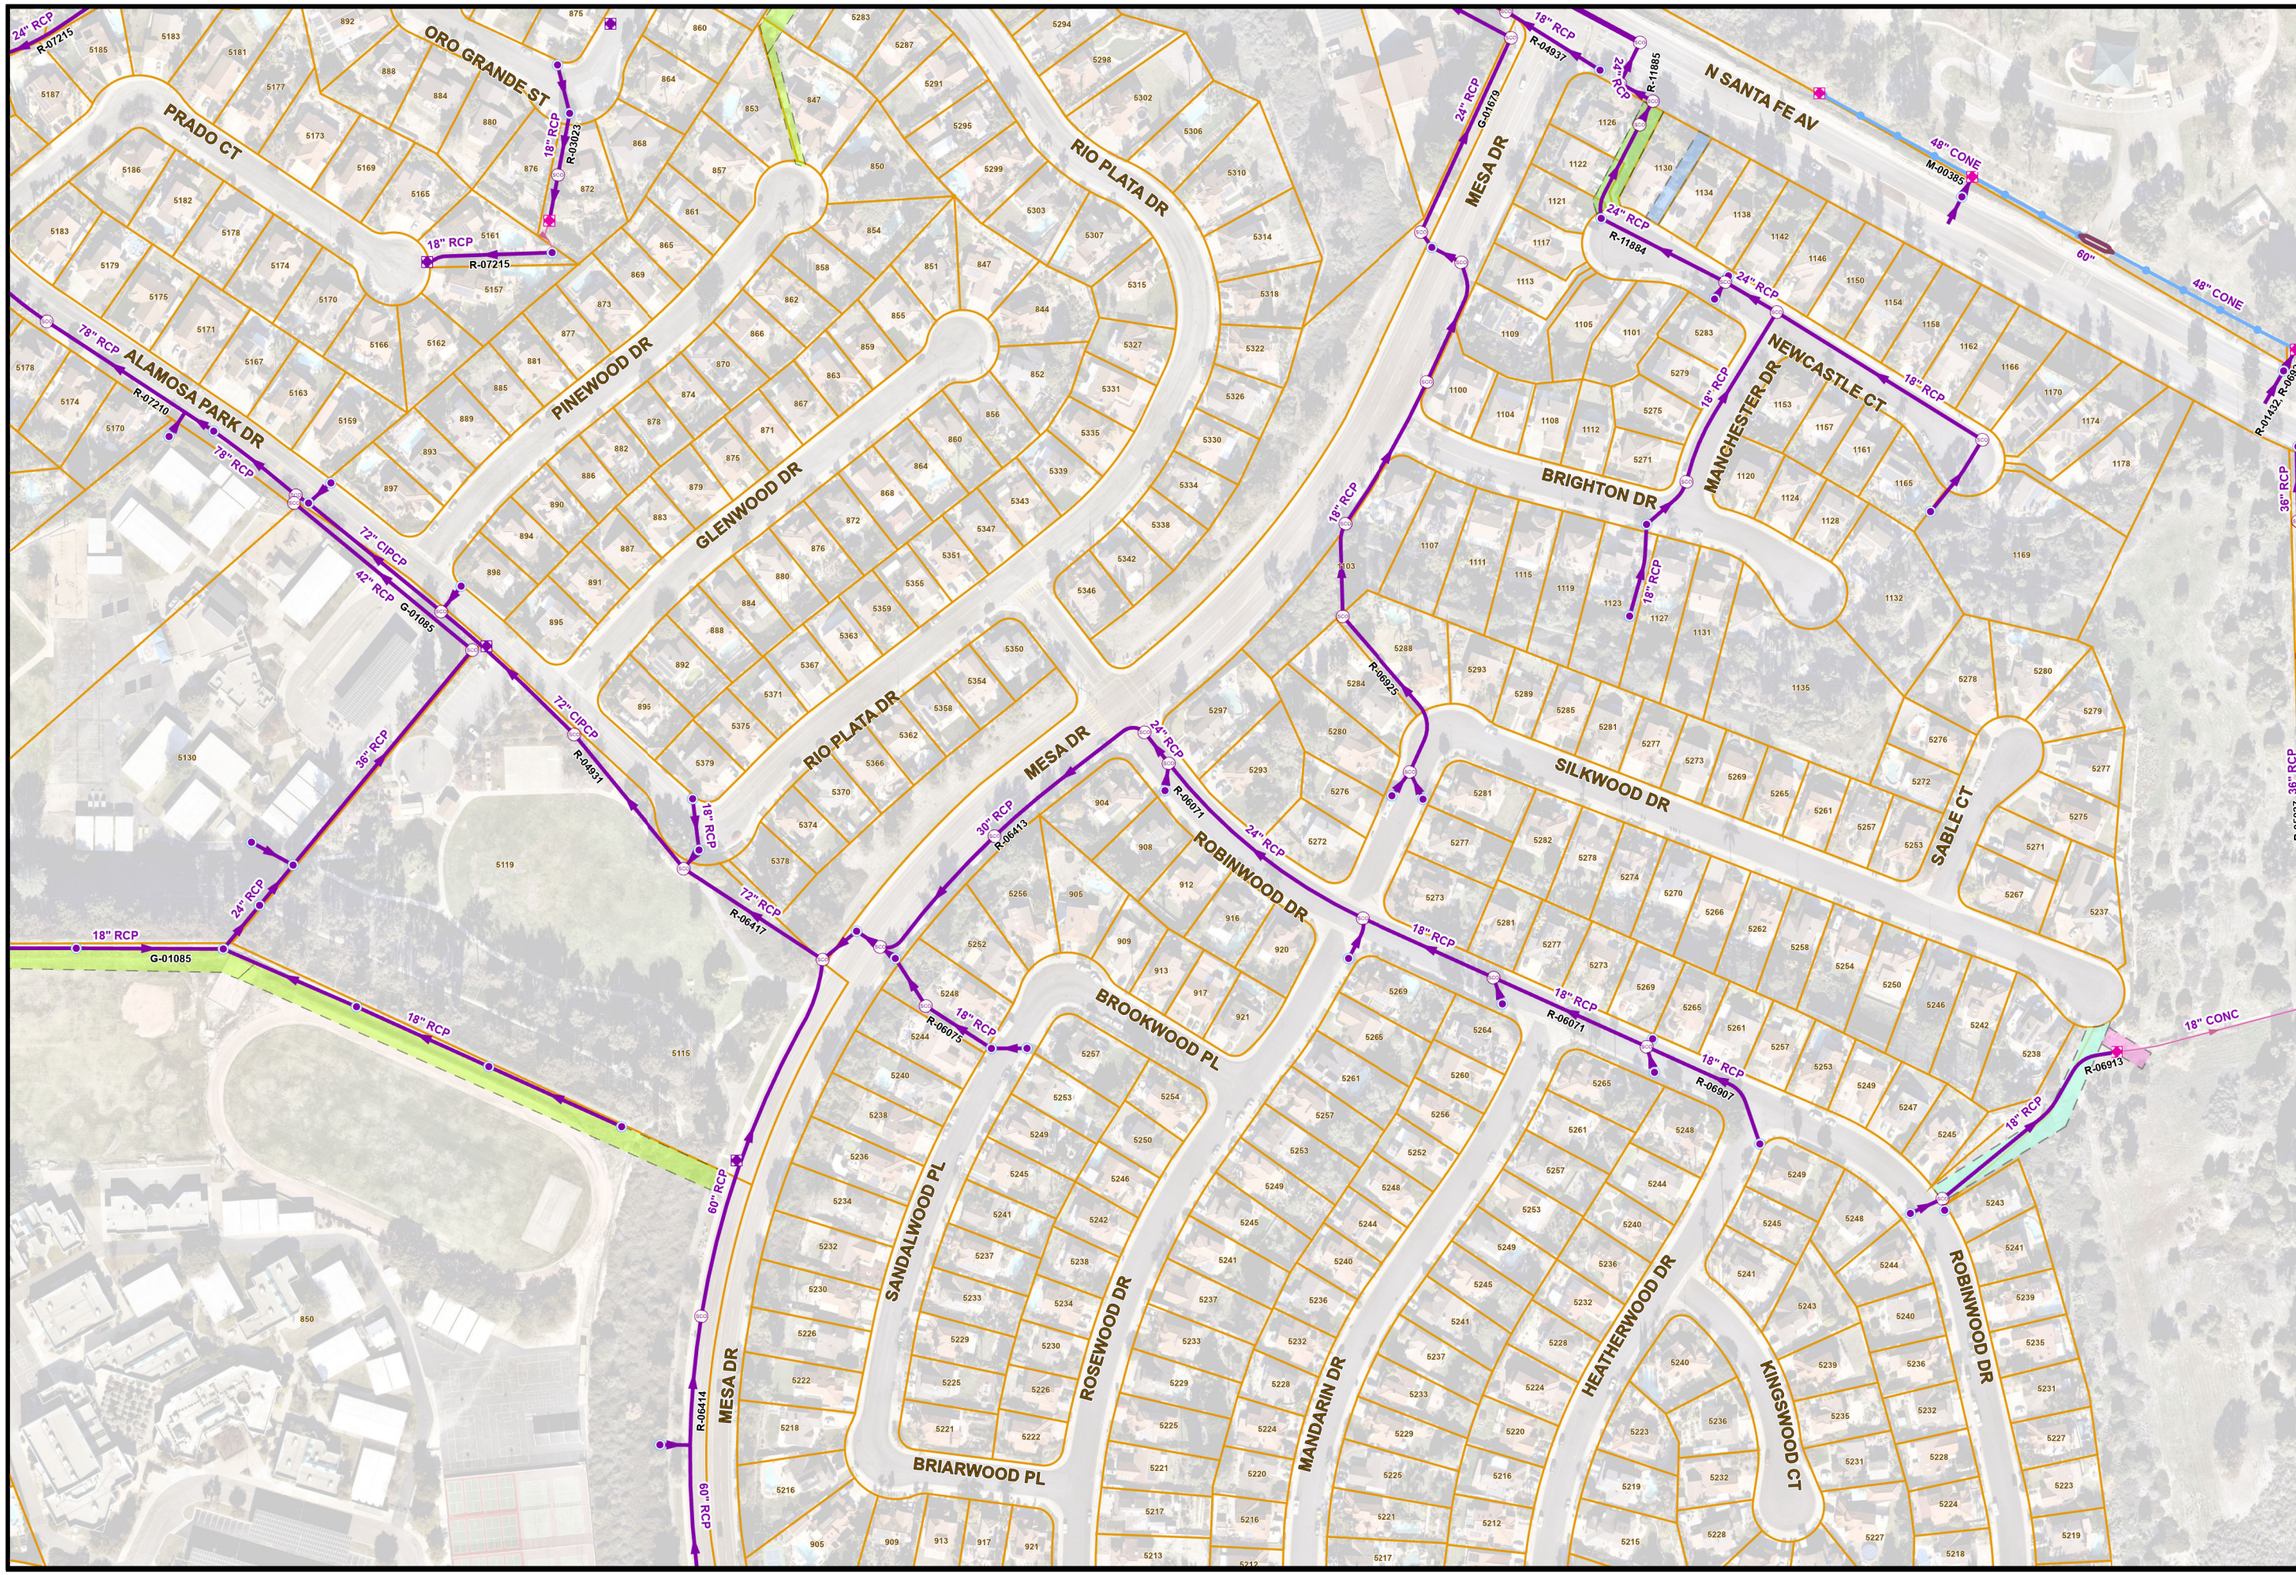

10/11/2023

- THIS MAP PREPARED SOLELY FOR ILLUSTRATION PURPOSE & IS NOT TO BE RELIED UPON FOR ENGINEERING DRAWINGS.
- SOME INFORMATION MAY NOT BE ACCURATE.

Storm Atlas Map No. O15

PAGE INDEX

N14	O14	P14
N15	O15	P15
N16	O16	P16

N

1" = 200'

O15