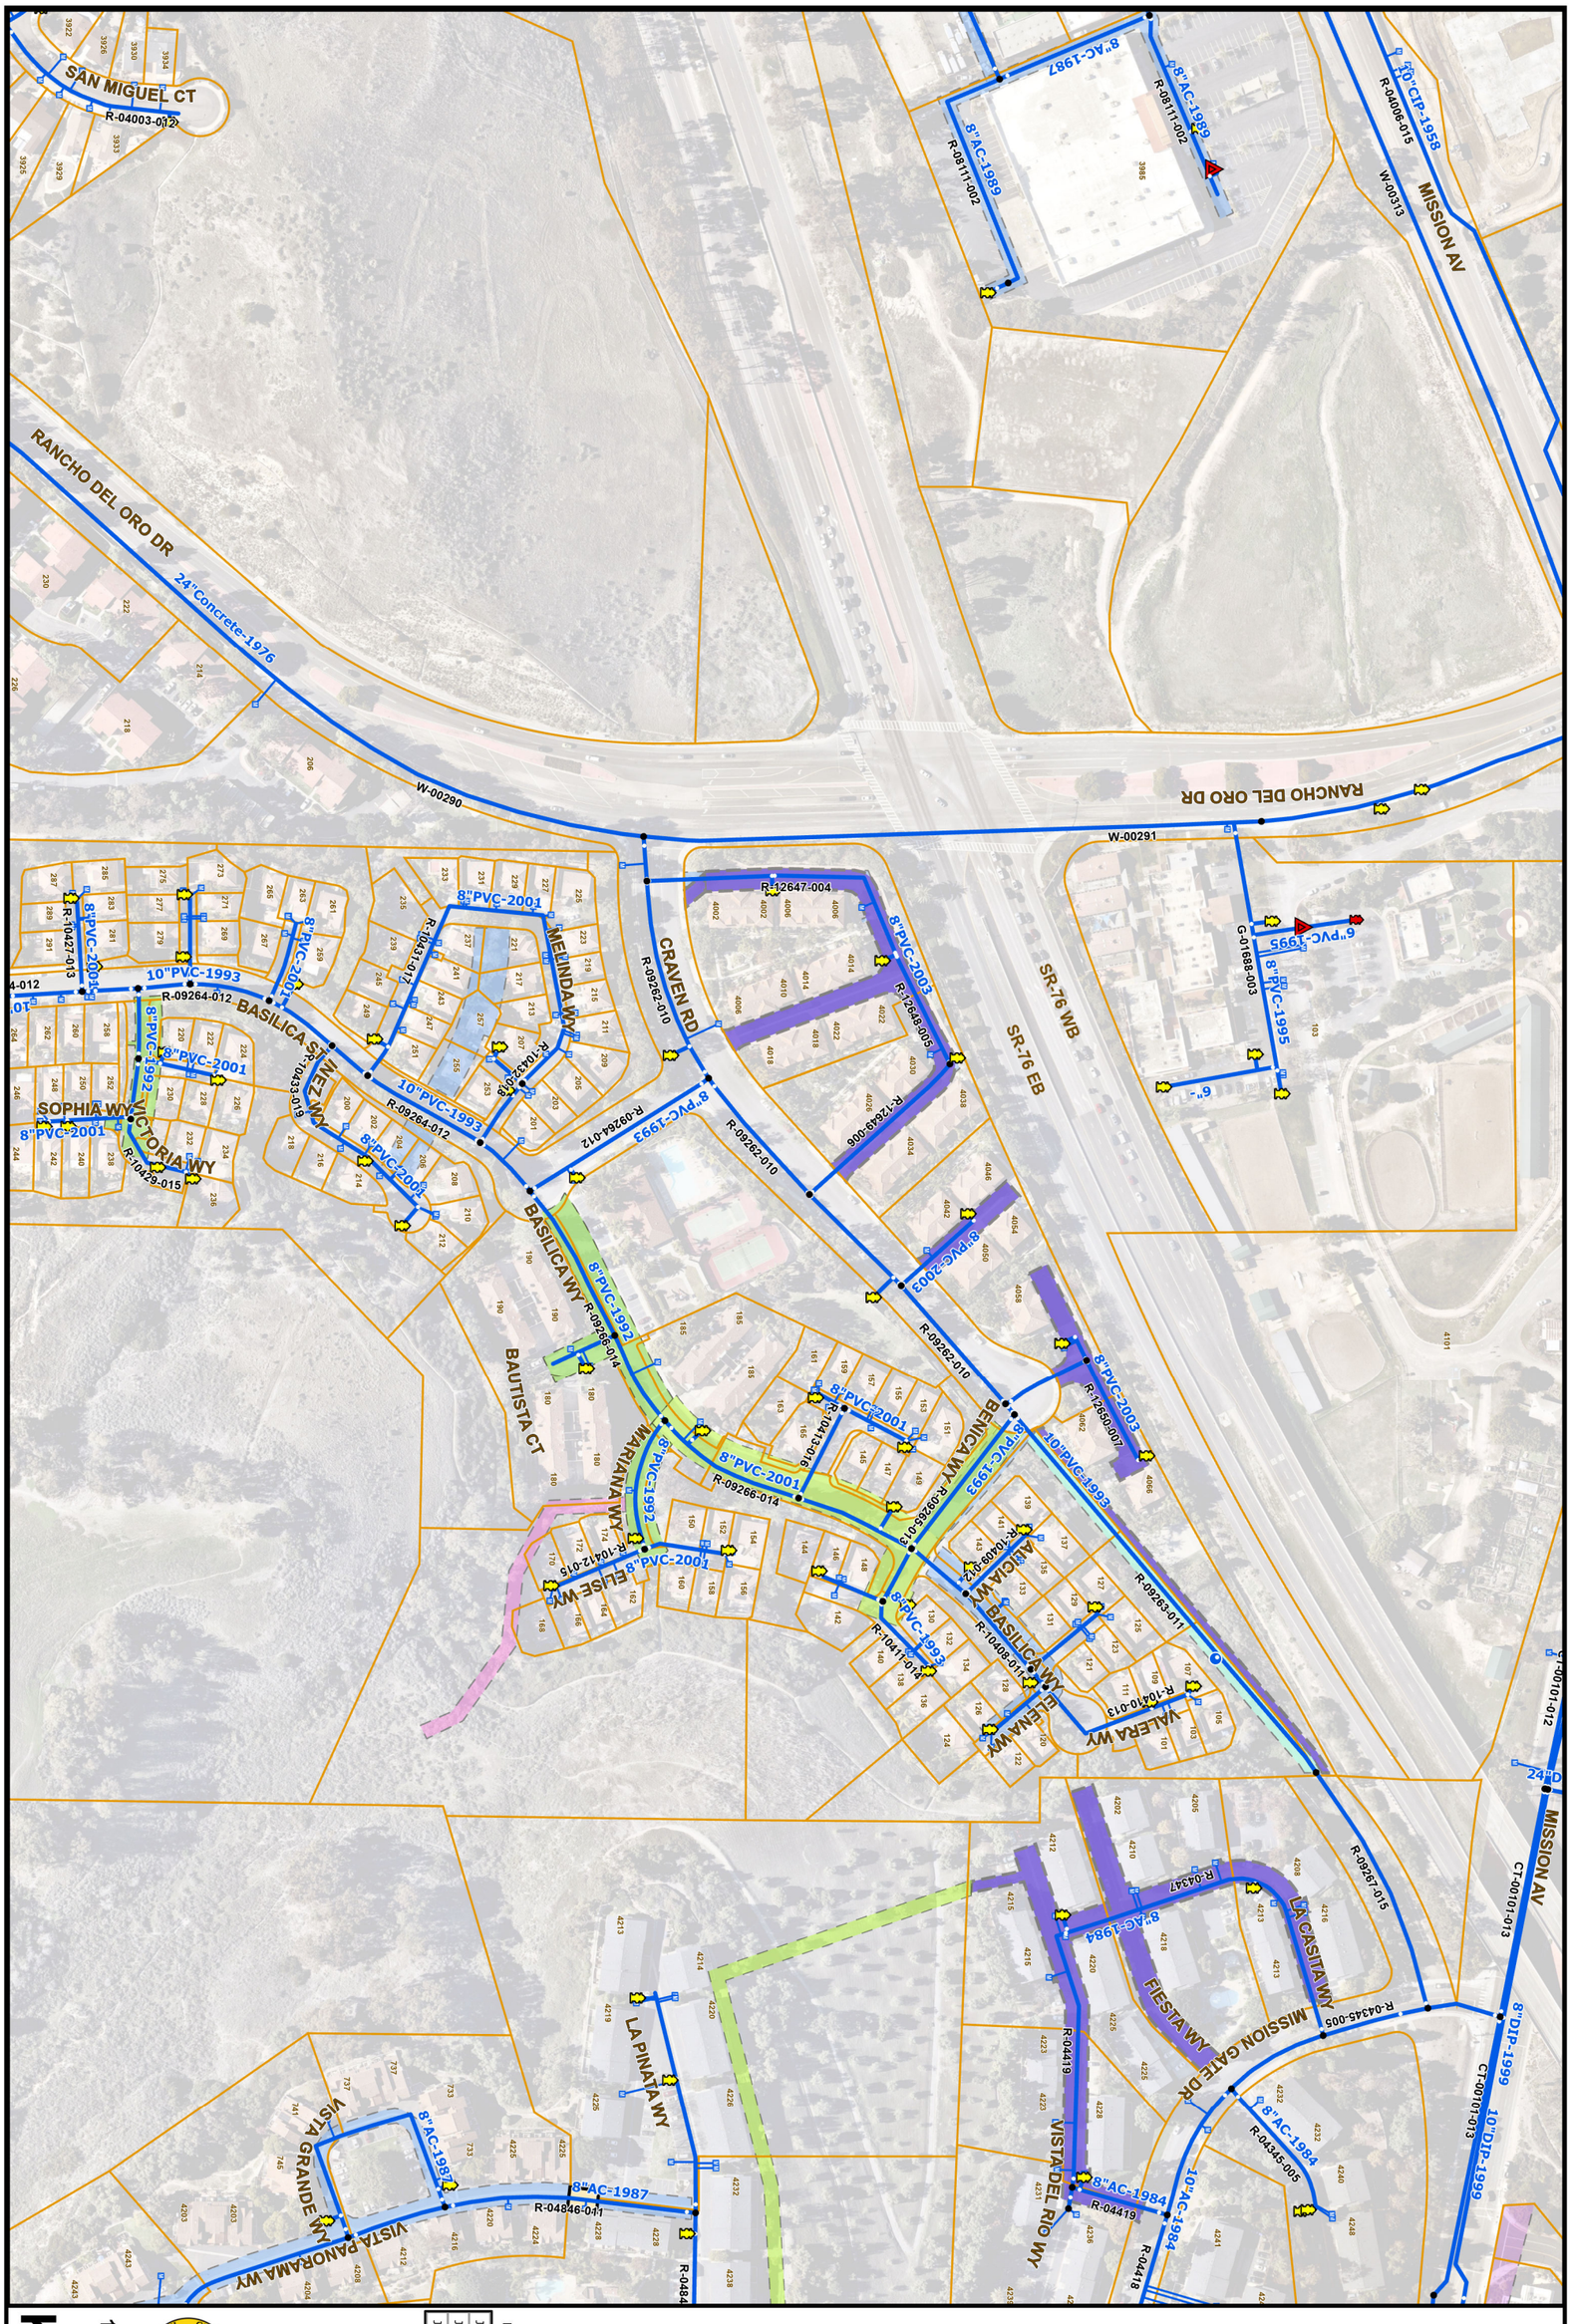

K17

1" = 200'

N

J18	J17	J16
K18	K17	K16
L18	L17	L16

PAGE INDEX

Water Atlas Map No. K17

- THIS MAP PREPARED SOLELY FOR ILLUSTRATION PURPOSE & IS NOT TO BE RELIED UPON FOR ENGINEERING DRAWINGS.
- SOME INFORMATION MAY NOT BE ACCURATE.

10/11/2023